


THE LAUNI U WARD VILLAGE


928 ALA MOANA BLVD
HONOLULU, HAWAII 96814
CONDOMINIUM MAP

DEVELOPER: THE LAUNI U, LLC

LOCATION MAP

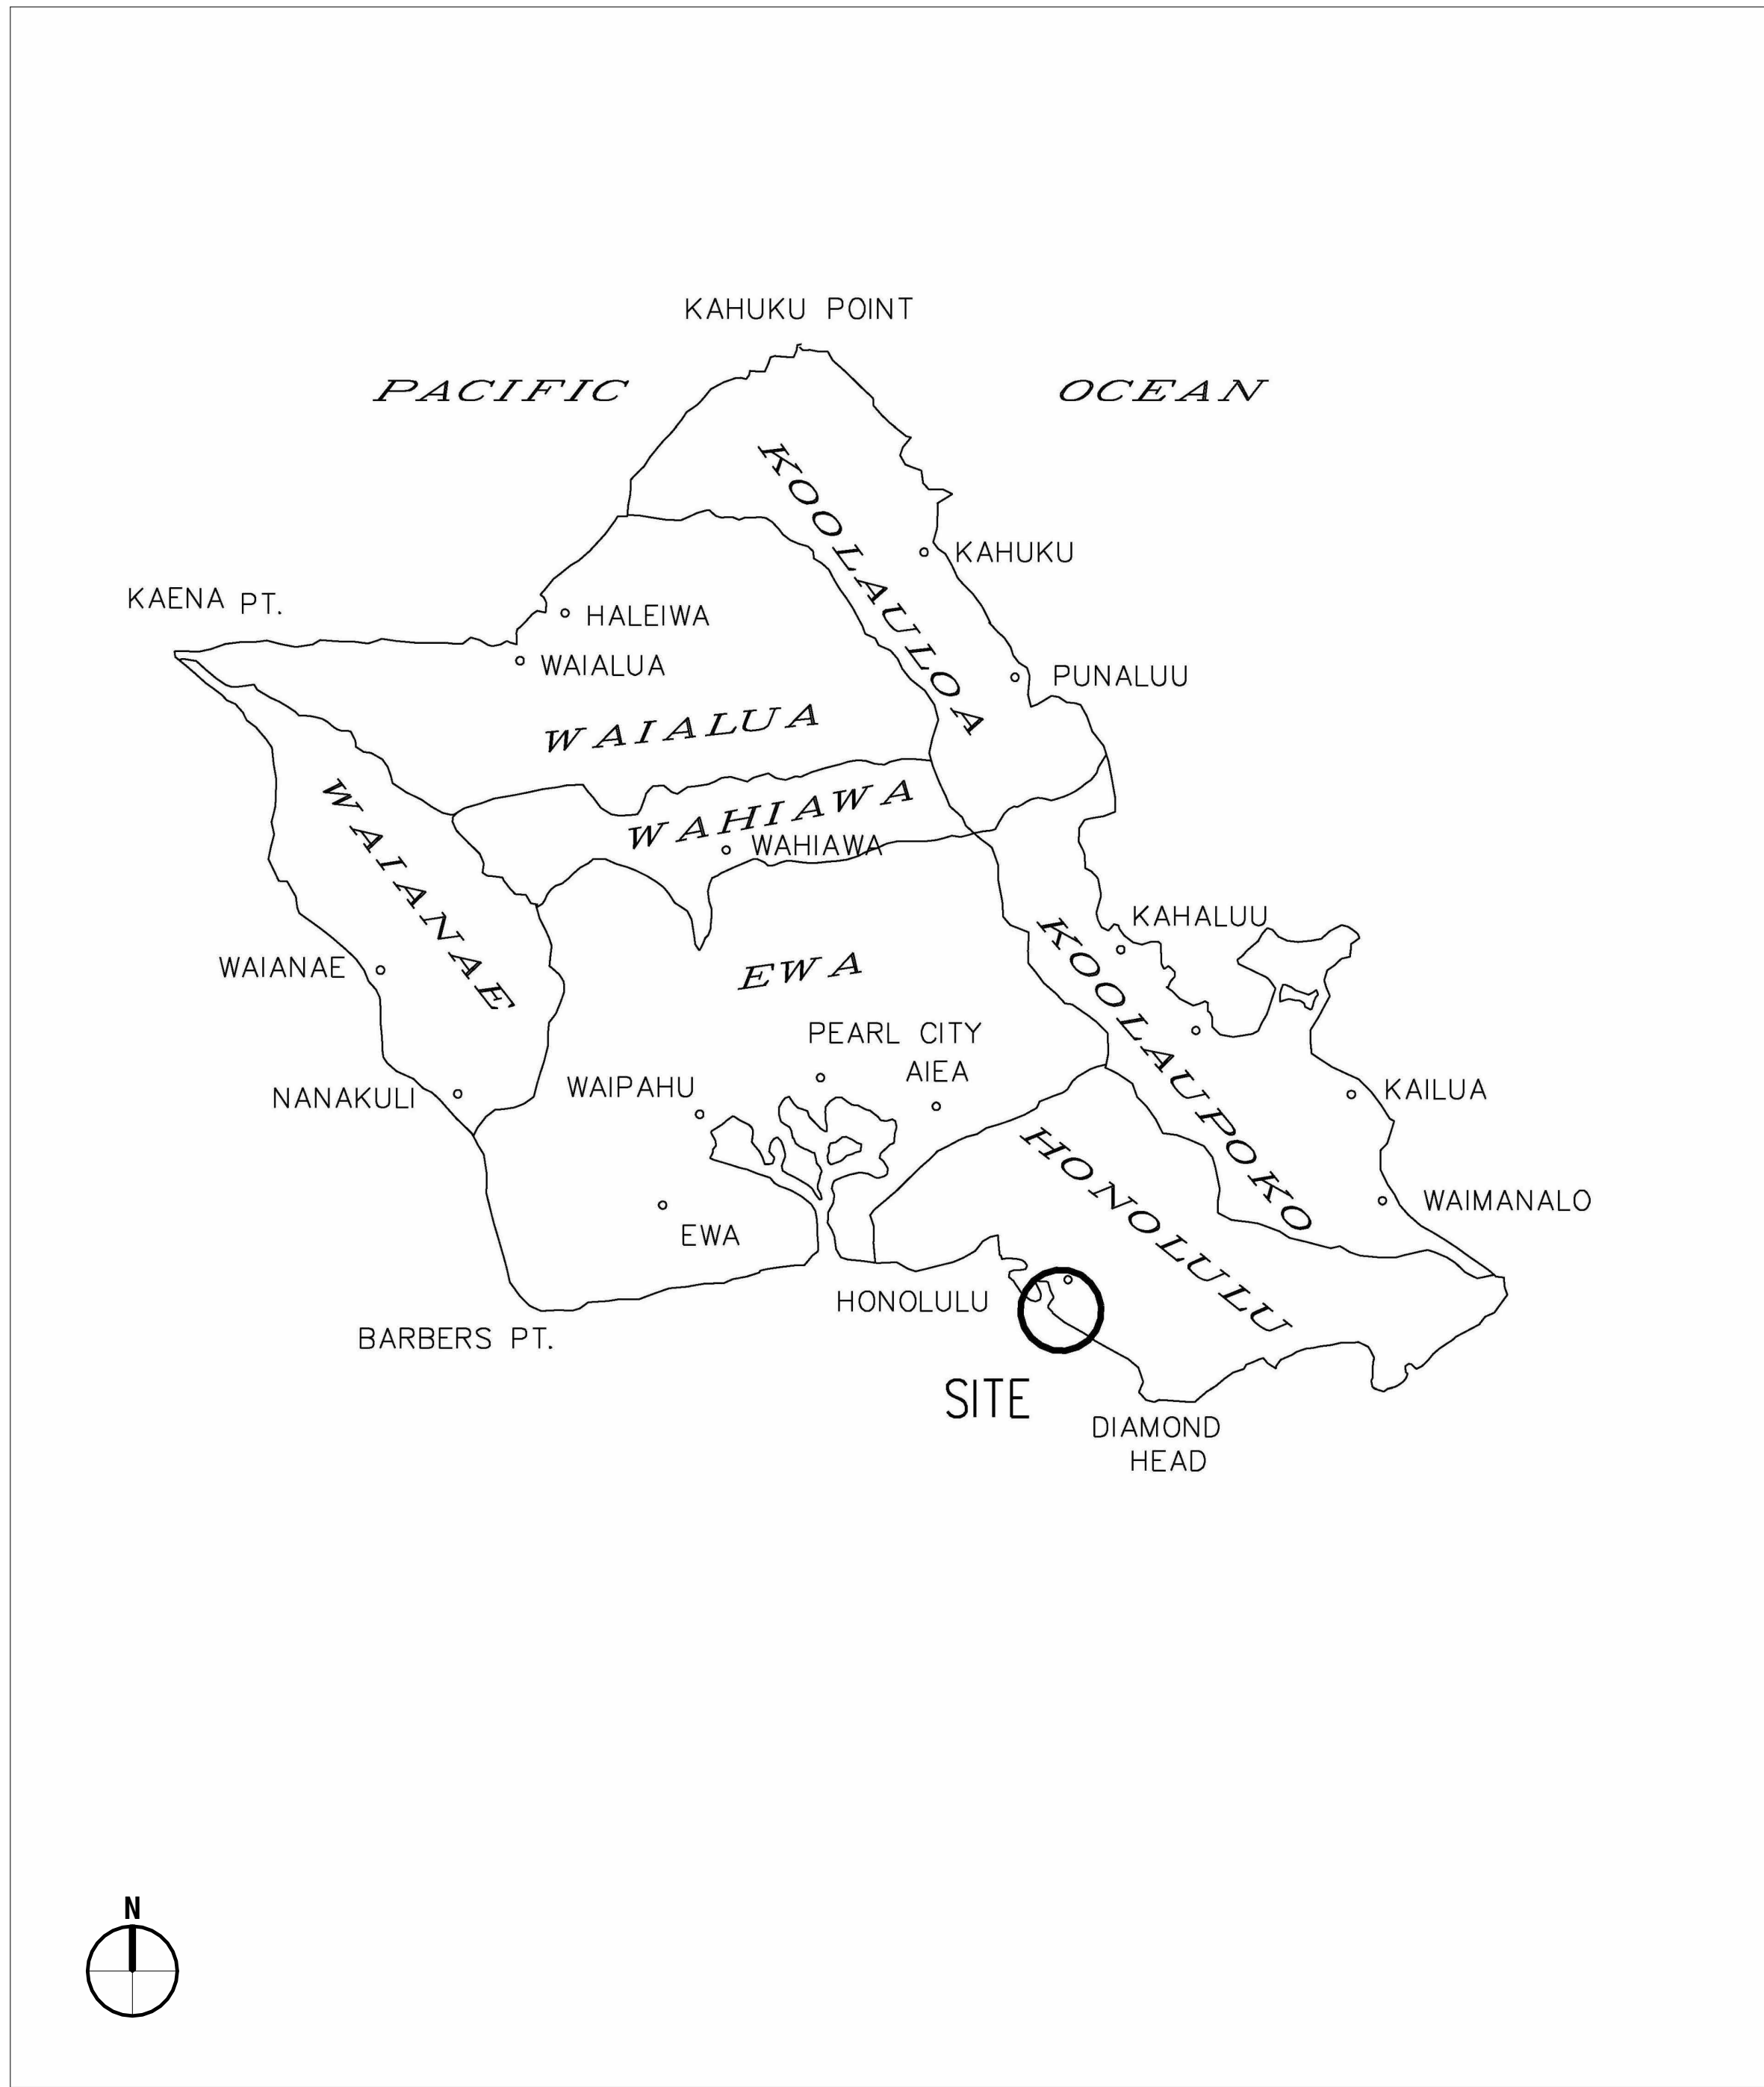

VICINITY MAP

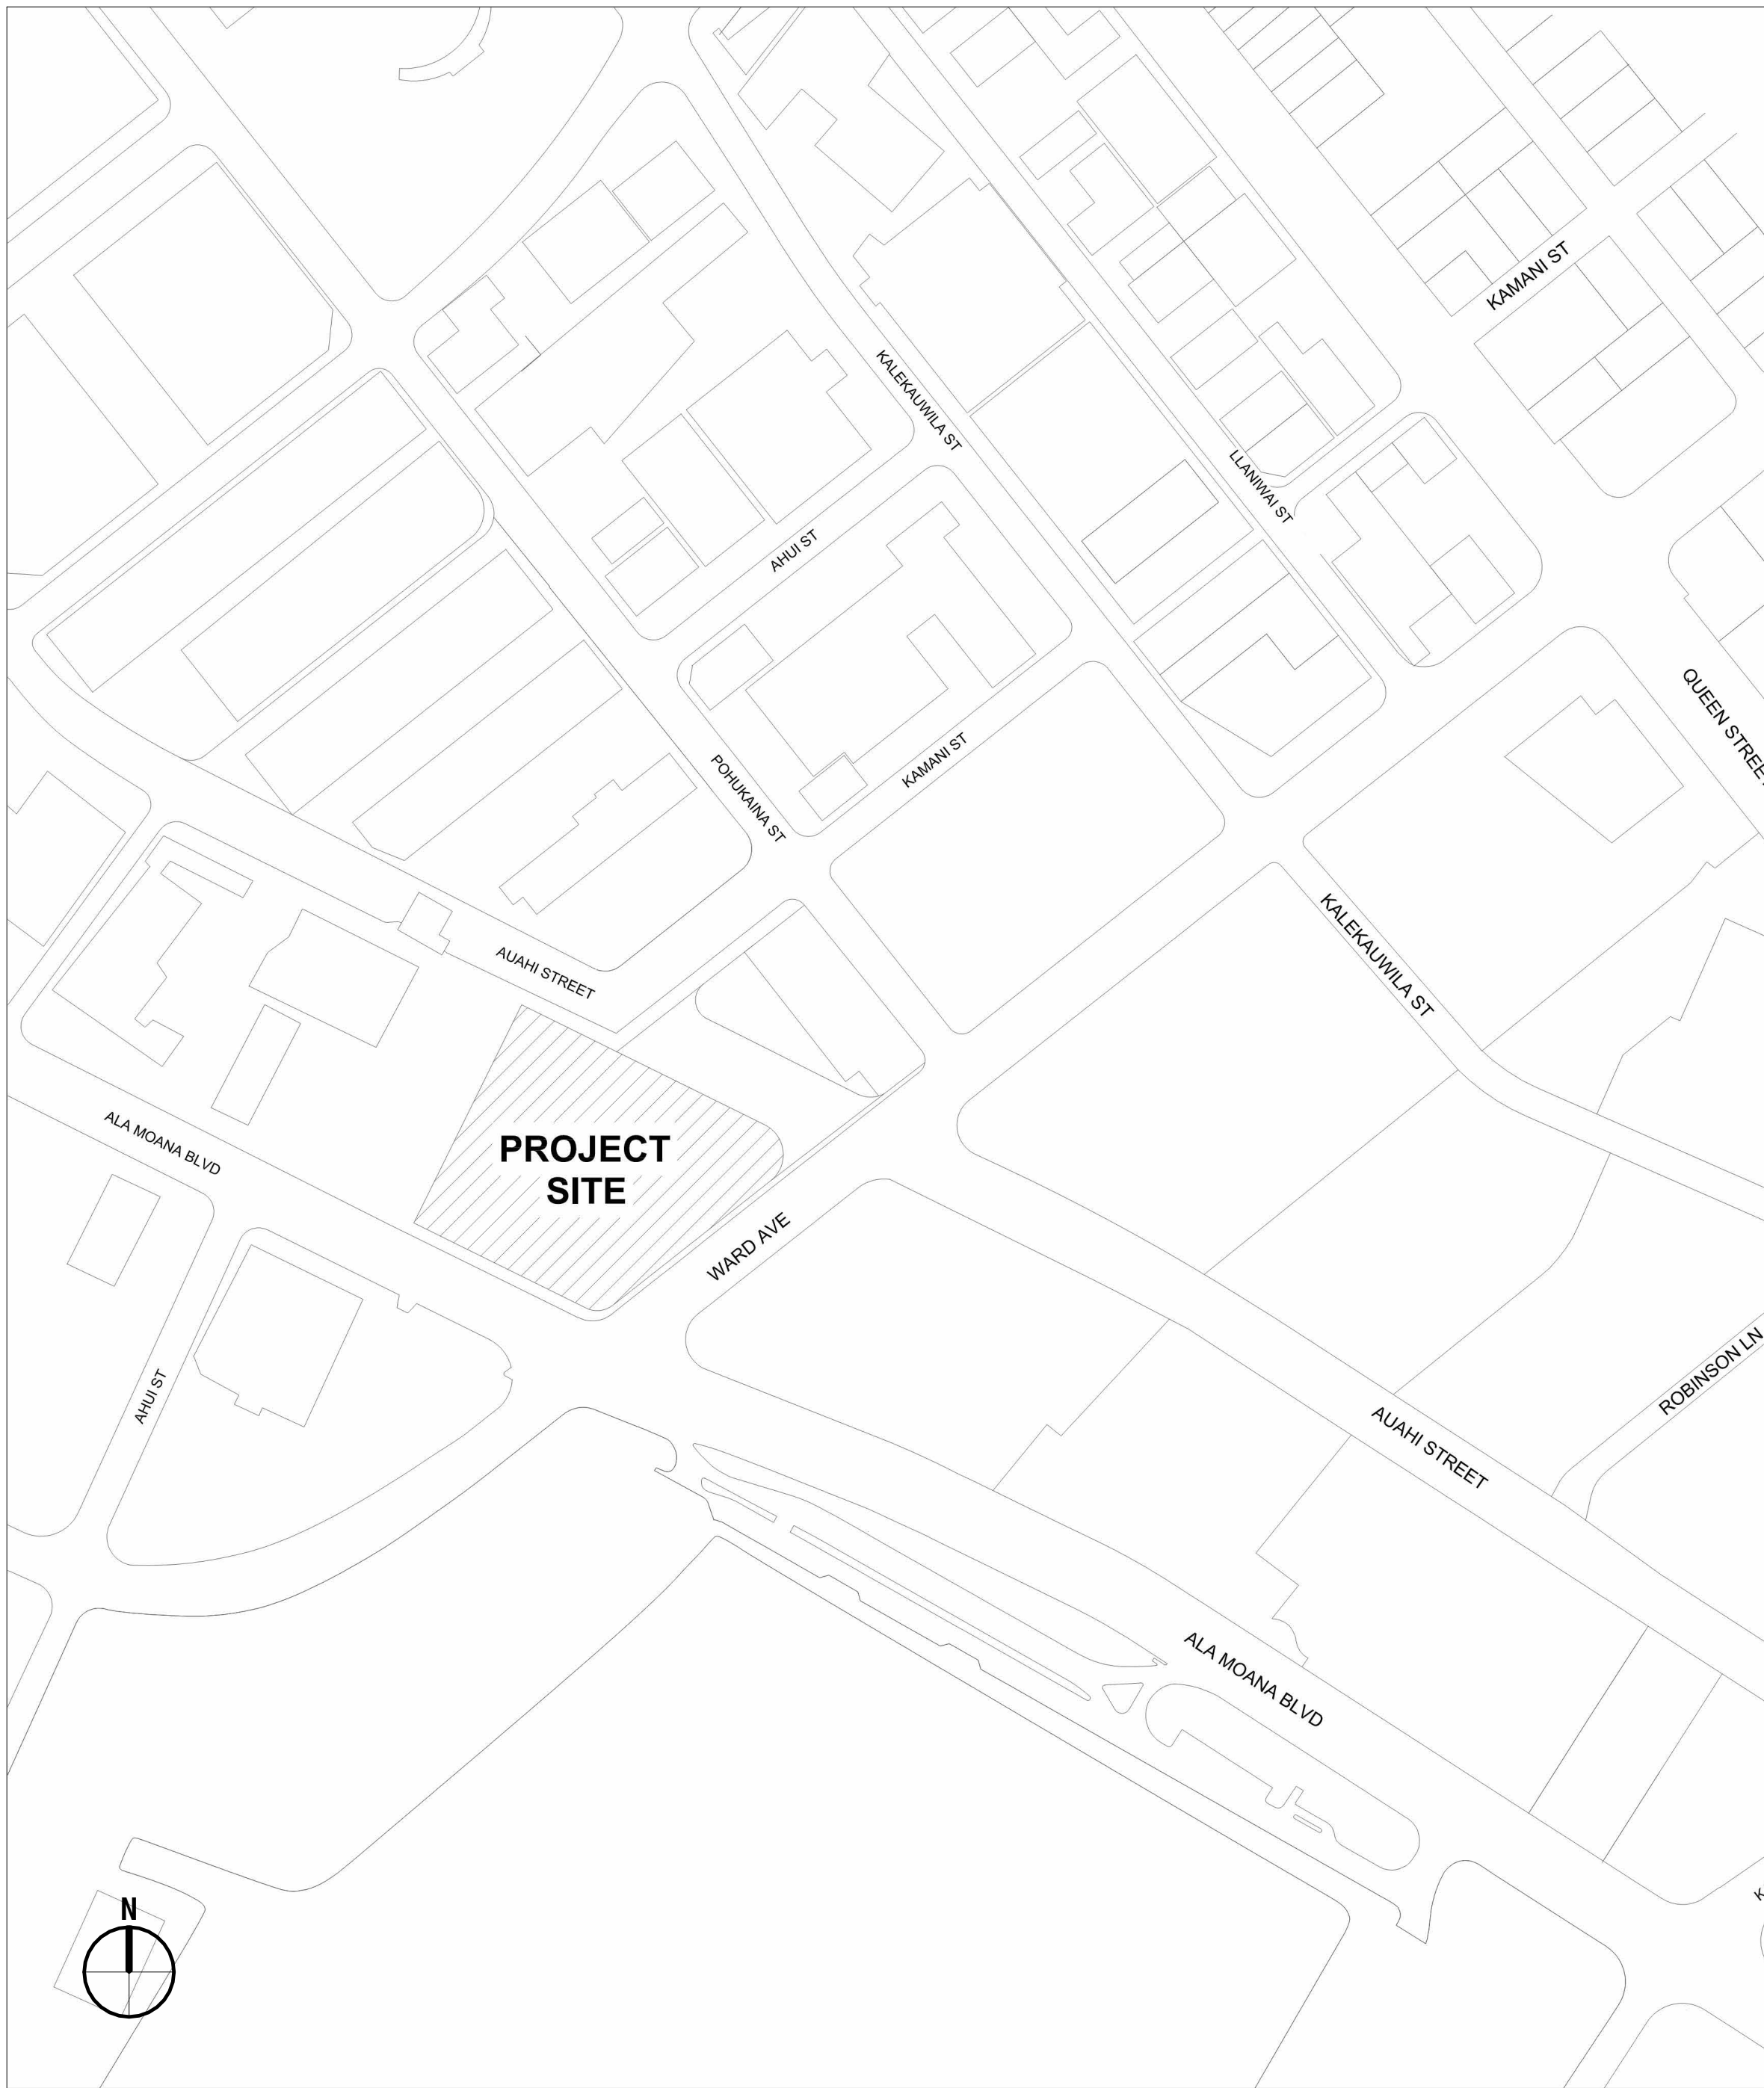

- CPR-000 COVER, LOCATION MAP, VICINITY MAP & DRAWING INDEX
CPR-001 UNIT AND SOTRAGE MATRIX
CPR-002 SITE PLAN
CPR-201 GROUND FLOOR PLAN
CPR-202 FLOOR PLAN - LEVEL 02
CPR-203 FLOOR PLAN - LEVEL 03
CPR-204 FLOOR PLAN - LEVEL 04
CPR-205 FLOOR PLAN - LEVEL 05
CPR-206 FLOOR PLAN - LEVEL 06
CPR-207 FLOOR PLAN - AMENITY DECK
CPR-208 FLOOR PLAN - TOWER UNITS
CPR-209 FLOOR PLAN - GUEST SUITES/PODIUM UNITS
CPR-210 FLOOR PLAN - PODIUM UNITS
CPR-241 FLOOR PLAN - ROOF
CPR-301 NORTH ELEVATION
CPR-302 EAST ELEVATION
CPR-303 SOUTH ELEVATION
CPR-304 WEST ELEVATION
CPR-305 BUILDING SECTION

This Condominium Map, which includes this sheet, is intended to show (1) a site plan for the project depicting the location, layout and access to a public road of all buildings included or anticipated to be included in the project; (2) elevations and floor plans of all buildings in the project; (3) the layouts, locations, boundaries, unit numbers, and dimensions of the units; and (4) other details which is specifically required to be shown pursuant to Section 514B-33 of the Hawaii Revised Statutes. This Condominium Map is not intended and shall not be interpreted as creating any obligation to construct or install any improvements, amenities or facilities as may be depicted herein, and no person may rely in any way on any other detail or other matter depicted hereon. This Condominium Map shall not be deemed to contain any representation or warranty whatsoever.

Sheet Title:
COVER, LOCATION, MAP,
VICINITY MAP & DRAWING
INDEX

Scale:

CPR-000

STORAGE ROOM MATRIX

Number	Area	Number	Area	Number	Area	Number	Area	Number	Area
S2-01	31 SF	S3-01	31 SF	S4-01	31 SF	S5-01	31 SF	S6-01	31 SF
S2-02	30 SF	S3-02	30 SF	S4-02	30 SF	S5-02	30 SF	S6-02	30 SF
S2-03	30 SF	S3-03	30 SF	S4-03	30 SF	S5-03	30 SF	S6-03	30 SF
S2-04	30 SF	S3-04	30 SF	S4-04	30 SF	S5-04	30 SF	S6-04	30 SF
S2-05	30 SF	S3-05	30 SF	S4-05	30 SF	S5-05	30 SF	S6-05	30 SF
S2-06	30 SF	S3-06	30 SF	S4-06	30 SF	S5-06	30 SF	S6-06	30 SF
S2-07	30 SF	S3-07	30 SF	S4-07	30 SF	S5-07	30 SF	S6-07	30 SF
S2-08	31 SF	S3-08	31 SF	S4-08	31 SF	S5-08	31 SF	S6-08	31 SF
S2-09	30 SF	S3-09	32 SF	S4-09	32 SF	S5-09	32 SF	S6-09	32 SF
S2-10	30 SF	S3-10	30 SF	S4-10	30 SF	S5-10	30 SF	S6-10	30 SF
S2-11	30 SF	S3-11	31 SF	S4-11	31 SF	S5-11	31 SF	S6-11	31 SF
S2-12	30 SF	S3-12	31 SF	S4-12	29 SF	S5-12	29 SF	S6-12	29 SF
S2-13	30 SF	S3-13	30 SF	S4-13	28 SF	S5-13	28 SF	S6-13	30 SF
S2-14	30 SF	S3-14	31 SF	S4-14	29 SF	S5-14	29 SF	S6-14	28 SF
S2-15	31 SF	S3-15	31 SF	S4-15	31 SF	S5-15	31 SF	S6-15	27 SF
S2-16	31 SF	S3-16	30 SF	S4-16	30 SF	S5-16	30 SF	S6-16	36 SF
S2-17	29 SF	S3-17	30 SF	S4-17	30 SF	S5-17	30 SF	S6-17	32 SF
S2-18	45 SF	S3-18	30 SF	S4-18	30 SF	S5-18	30 SF	S6-18	32 SF
S2-19	31 SF	S3-19	31 SF	S4-19	31 SF	S5-19	30 SF	S6-19	35 SF
S2-20	31 SF	S3-20	28 SF	S4-20	28 SF	S5-20	31 SF	S6-20	30 SF
S2-21	30 SF	S3-21	30 SF	S4-21	30 SF	S5-21	28 SF	S6-21	30 SF
S2-22	30 SF	S3-22	30 SF	S4-22	30 SF	S5-22	30 SF	S6-22	30 SF
S2-23	30 SF	S3-23	33 SF	S4-23	33 SF	S5-23	30 SF	S6-23	30 SF
S2-24	31 SF	S3-24	41 SF	S4-24	41 SF	S5-24	33 SF	S6-24	30 SF
S2-25	32 SF	S3-25	30 SF	S4-25	30 SF	S5-25	41 SF	S6-25	35 SF
S2-26	30 SF	S3-26	30 SF	S4-26	30 SF	S5-26	30 SF	S6-26	33 SF
S2-27	30 SF	S3-27	30 SF	S4-27	30 SF	S5-27	30 SF	LEVEL 6: 26	802 SF *
S2-28	30 SF	S3-28	32 SF	S4-28	32 SF	S5-28	30 SF		
S2-29	41 SF	S3-29	33 SF	S4-29	33 SF	S5-29	32 SF		
S2-30	31 SF	S3-30	30 SF	S4-30	30 SF	S5-30	33 SF		
S2-31	30 SF	S3-31	30 SF	S4-31	30 SF	S5-31	30 SF		
S2-32	30 SF	S3-32	28 SF	S4-32	28 SF	S5-32	30 SF		
S2-33	30 SF	S3-33	32 SF	S4-33	32 SF	S5-33	28 SF		
S2-34	42 SF	S3-34	30 SF	S4-34	30 SF	S5-34	32 SF		
S2-35	30 SF	S3-35	30 SF	S4-35	30 SF	S5-35	30 SF		
S2-36	30 SF	S3-36	30 SF	S4-36	30 SF	S5-36	30 SF		
S2-37	30 SF	S3-37	42 SF	S4-37	42 SF	S5-37	30 SF		
S2-38	32 SF	S3-38	30 SF	S4-38	30 SF	S5-38	42 SF		
S2-39	30 SF	S3-39	30 SF	S4-39	30 SF	S5-39	31 SF		
S2-40	30 SF	S3-40	32 SF	S4-40	32 SF	S5-40	31 SF		
S2-41	32 SF	S3-41	30 SF	S4-41	30 SF	S5-41	33 SF		
S2-42	30 SF	S3-42	30 SF	S4-42	30 SF	S5-42	33 SF		
S2-43	30 SF	S3-43	29 SF	S4-43	29 SF	S5-43	33 SF		
S2-44	29 SF	S3-44	57 SF	S4-44	54 SF	S5-44	54 SF		
S2-45	57 SF	S3-45	28 SF	S4-45	28 SF	S5-45	28 SF		
LEVEL 2: 45	1,426 SF *	S3-46	27 SF	S4-46	27 SF	S5-46	27 SF		
		S3-47	36 SF	S4-47	36 SF	S5-47	36 SF		
		S3-48	45 SF	S4-48	45 SF	S5-48	45 SF		
		S3-49	30 SF	S4-49	30 SF	S5-49	30 SF		
		S3-50	29 SF	S4-50	29 SF	S5-50	29 SF		
		S3-51	28 SF	S4-51	28 SF	S5-51	28 SF		
		S3-52	27 SF	S4-52	27 SF	S5-52	27 SF		
		S3-53	35 SF	S4-53	35 SF	S5-53	35 SF		
		S3-54	30 SF	S4-54	30 SF	S5-54	30 SF		
		S3-55	30 SF	S4-55	30 SF	S5-55	30 SF		
		S3-56	30 SF	S4-56	30 SF	S5-56	30 SF		
		S3-57	30 SF	S4-57	30 SF	S5-57	30 SF		
		S3-58	30 SF	S4-58	30 SF	S5-58	30 SF		
		S3-59	30 SF	S4-59	30 SF	S5-59	30 SF		
		S3-60	30 SF	S4-60	30 SF	S5-60	30 SF		
		S3-61	30 SF	S4-60	30 SF	S5-61	30 SF		
		S3-62	31 SF	S4-61	31 SF	S5-62	31 SF		
		S3-63	82 SF	S4-62	82 SF	S5-63	82 SF		
		S3-64	57 SF	S4-64	57 SF	S5-64	57 SF		
		LEVEL 3: 64	2,073 SF *	LEVEL 4: 64	2,065 SF *	LEVEL 5: 64	2,076 SF *		

* TOTAL AMOUNT INCLUDES DECIMAL ROUNDING

RESIDENTIAL UNIT MATRIX

RESIDENTIAL UNIT MATRIX - PODIUM																			
TYPE	STUDIO																1 BR		2 BEDROOM
	14	16	18	20	22	24	26	28	30	32	34	36	38	40	42	46	10	12	44
BR/BA	STUDIO 1BA	STUDIO 1BA	STUDIO 1BA	STUDIO 1BA	STUDIO 1BA	STUDIO 1BA	STUDIO 1BA	STUDIO 1BA	STUDIO 1BA	STUDIO 1BA	STUDIO 1BA	STUDIO 1BA	STUDIO 1BA	STUDIO 1BA	STUDIO 1BA	STUDIO 1BA	1BR 1BA	2BR 2BA	2BR 2BA
NSF	458	458	458	458	458	458	458	458	458	458	458	458	458	458	474	498	812	1,013	1,148
LEVEL	NO. OF UNITS																		
2	14	214	216	218	220	222	224	226	228	230	232					246	210	212	244
3	19	314	316	318	320	322	324	326	328	330	332	334	336	338	340	342	346	310	312
4	19	414	416	418	420	422	424	426	428	430	432	434	436	438	440	442	446	410	412
5	19	514	516	518	520	522	524	526	528	530	532	534	536	538	540	542	546	510	512
6	19	614	616	618	620	622	624	626	628	630	632	634	636	638	640	642	646	610	612
TOTAL NO. OF UNITS TYPE	5	5	5	5	5	5	5	5	5	5	4	4	4	4	4	5	5	5	5
TOTAL AREA OF UNITS TYPE SF	2,290	2,290	2,290	2,290	2,290	2,290	2,290	2,290	2,290	2,290	1,832	1,832	1,832	1,832	1,896	2,490	4,060	5,065	5,740
SUBTOTAL	75																15		
TOTAL OVERALL UNITS																	90		

RESIDENTIAL UNIT MATRIX - TOWER	
TYPE	STUDIO		1 BEDROOM				2 BEDROOM										3 BEDROOM	
	07	09	13	03	05	11	00	02	01	04	06	08	00	02	
BR/BA	STUDIO 1BA	STUDIO 1BA	1BR 1BA	1BR 1BA	1BR 1BA	1BR 1BA	2BR + DEN 2.5BA	2BR + 3BA	2BR 2BA	2BR 2BA	2BR 2BA	2BR 2BA	3BR + DEN 3BA	3BR + 3BA	
NSF	442	440	803	782	797	797	1,677	1,630	1,132	1,219	1,217	1,557	1,677	1,630	
LANAI TYPE + SF	A= 133 SF B= 137 SF C= 142 SF D= 150 SF E= 156 SF														A= 210 SF B= 209 SF C= 206 SF D= 203 SF E= 202 SF										A= 163 SF B= 163 SF C= 164 SF D= 163 SF E= 160 SF										A= 159 SF B= 159 SF C= 159 SF D= 159 SF E= 158 SF										A= 197 SF B= 202 SF C= 204 SF D= 208 SF E= 205 SF										A= 133 SF B= 137 SF C= 142 SF D= 150 SF E= 156 SF										A= 210 SF B= 208 SF C= 208 SF D= 203 SF E= 202 SF									
	LEVEL	NO. OF UNITS	UNIT NUMBER	UNIT NUMBER	UNIT NUMBER	UNIT NUMBER	UNIT NUMBER	UNIT NUMBER	LANAI TYPE	UNIT NUMBER	LANAI TYPE	UNIT NUMBER	UNIT NUMBER	LANAI TYPE	UNIT NUMBER	LANAI TYPE	UNIT NUMBER	LANAI TYPE	UNIT NUMBER	LANAI TYPE	UNIT NUMBER	LANAI TYPE	UNIT NUMBER	LANAI TYPE	UNIT NUMBER	LANAI TYPE	UNIT NUMBER	LANAI TYPE	
	8	12	807	809	813	803	805	811	A	A	801	804	A	806	A	808	A	800	A	802	A	802	A	802	A	802	A	802	A	
	9	12	907	909	913	903	905	911	B	B	901	904	B	906	B	908	B	900	B	902	B	902	B	902	B	902	B	902	B	
	10	12	1007	1009	1013	1003	1005	1011	C	C	1001	1004	C	1006	C	1008	C	1000	C	1002	C	1002	C	1002	C	1002	C	1002	C	
11	12	1107	1109	1113	1103	1105	1111	D	D	1101	1104	D	1106	D	1108	D	1100	D	1102	D	1102	D	1102	D	1102	D	1102	D	
12	12	1207	1209	1213	1203	1205	1211	E	E	1201	1204	E	1206	E	1208	E	1200	E	1202	E	1202	E	1202	E	1202	E	1202	E	
13	12	1307	1309	1313	1303	1305	1311	D	D	1301	1304	D	1306	D	1308	D	1300	D	1302	D	1302	D	1302	D	1302	D	1302	D	
14	12	1407	1409	1413	1403	1405	1411	C	C	1401	1404	C	1406	C	1408	C	1400	C	1402	C	1402	C	1402	C	1402	C	1402	C	
15	12	1507	1509	1513	1503	1505	1511	B	B	1501	1504	B	1506	B	1508	B	1500	B	1502	B	1502	B	1502	B	1502	B	1502	B	
16	12	1607	1609	1613	1603	1605	1611	A	A	1601	1604	A	1606	A	1608	A	1600	A	1602	A	1602	A	1602	A	1602	A	1602	A	
17	12	1707	1709	1713	1703	1705	1711	B	B	1701	1704	B	1706	B	1708	B	1700	B	1702	B	1702	B	1702	B	1702	B	1702	B	
18	12	1807	1809	1813	1803	1805	1811	C	C	1801	1804	C	1806	C	1808	C	1800	C	1802	C	1802	C	1802	C	1802	C	1802	C	
19	12	1907	1909	1913	1903	1905	1911	D	D	1901	1904	D	1906	D	1908	D	1900	D	1902	D	1902	D	1902	D	1902	D	1902	D	
20	12	2007	2009	2013	2003	2005	2011	E	E	2001	2004	E	2006	E	2008	E	2000	E	2002	E	2002	E	2002	E	2002	E	2002	E	
21	12	2107	2109	2113	2103	2105	2111	D	D	2101	2104	D	2106	D	2108	D	2100	D	2102	D	2102	D	2102	D	2102	D	2102	D	
22	12	2207	2209	2213	2203	2205	2211	C	C	2201	2204	C	2206	C	2208	C	2200	C	2202	C	2202	C	2202	C	2202	C	2202	C	
23	12	2307	2309	2313	2303	2305	2311	B	B	2301	2304	B	2306	B	2308	B	2300	B	2302	B	2302	B	2302	B	2302	B	2302	B	
24	12	2407	2409	2413	2403	2405	2411	A	A	2401	2404	A	2406	A	2408	A	2400	A	2402	A	2402	A	2402	A	2402	A	2402	A	
25	12	2507	2509	2513	2503	2505	2511	B	B	2501	2504	B	2506	B	2508	B	2500	B	2502	B	2502	B	2502	B	2502	B	2502	B	
26	12	2607	2609	2613	2603	2605	2611	C	C	2601	2604	C	2606	C	2608	C	2600	C	2602	C	2602	C	2602	C	2602	C	2602	C	
27	12	2707	2709	2713	2703	2705	2711	D	D	2701	2704	D	2706	D	2708	D	2700	D	2702	D	2702	D	2702	D	2702	D	2702	D	
28	12	2807	2809	2813	2803	2805	2811	E	E	2801	2804	E	2806	E	2808	E	2800	E	2802	E	2802	E	2802	E	2802	E	2802	E	
29	12	2907	2909	2913	2903	2905	2911	D	D	2901	2904	D	2906	D	2908	D	2900	D	2902	D	2902	D	2902	D	2902	D	2902	D	
30	12	3007	3009	3013	3003	3005	3011	C	C	3001	3004	C	3006	C	3008	C	3000	C	3002	C	3002	C	3002	C	3002	C	3002	C	
31	12	3107	3109	3113	3103	3105	3111	B	B	3101	3104	B	3106	B	3108	B	3100	B	3102	B	3102	B	3102	B	3102	B	3102	B	
32	12	3207	3209	3213	3203	3205	3211	A	A	3201	3204	A	3206	A	3208	A	3200	A	3202	A	3202	A	3202	A	3202	A	3202	A	
33	12	3307	3309	3313	3303	3305	3311	B	B	3301	3304	B	3306	B	3308	B	3300	B	3302	B	3302	B	3302	B	3302	B	3302	B	
34	12	3407	3409	3413	3403	3405	3411	C	C	3401	3404	C	3406	C	3408	C	3400	C	3402	C	3402	C	3402	C	3402	C	3402	C	
35	12	3507	3509	3513	3503	3505	3511	D	D	3501	3504	D	3506	D	3508	D	3500	D	3502	D	3502	D	3502	D	3502	D	3502	D	
36	12	3607	3609	3613	3603	3605	3611	E	E	3601	3604	E	3606	E	3608	E	3600	E	3602	E	3602	E	3602	E	3602	E	3602	E	
37	12	3707	3709	3713	3703	3705	3711	D	D	3701	3704	D	3706	D	3708	D	3700	D	3702	D	3702	D	3702	D	3702	D	3702	D	
38	12	3807	3809	3813	3803	3805	3811	C	C	3801	3804	C	3806	C	3808	C	3800	C	3802	C	3802	C	3802	C	3802	C	3802	C	
39	12	3907	3909	3913	3903	3905	3911	B	B	3901	3904	B	3906	B	3908	B	3900	B	3902	B	3902	B	3902	B	3902	B	3902	B	
40	12	4007	4009	4013	4003	4005	4011	A	A	4001	4004	A	4006	A	4008	A	4000	A	4002	A	4002	A	4002	A	4002	A	4002	A	
TOTAL NO. OF UNITS TYPE		33	33	33	33	33	33	0		0	33	33	33		33	33	33		33	33		33	
TOTAL AREA OF UNITS TYPE SF		14,586	14,520	26,499	25,806	26,301	26,301	0		0	37,356	40,227	40,161		51,381		55,341					53,790	
SUBTOTAL		66		132				132										66	
TOTAL OVERALL UNITS												396	




NOTE:
ALL AREAS AND DIMENSIONS ARE APPROXIMATE AND SUBJECT TO VARIANCES

DISCLAIMER:
The condominium map is intended only to show the layout, location, boundaries, unit numbers and dimensions of the units and the approximate elevations and parking plans of the Project, as required by HRS, Section 514B-33, and is not intended or shall not be deemed to contain any representation or warranty whatsoever. The elevations and floor plans shown are a fair representation of the plans of the buildings filed or to be filed with the City and County of Honolulu. Any other matters or items depict or shown herein are intended solely to assist a prospective buyer in visualizing the condominium units and the finished unit may or may not be accurately depicted herein.

THE LAUNIU WARD VILLAGE
928 ALA MOANA BOULEVARD, HONOLULU, HI 96814

Architect: **ARQUITECTONICA**
818 West 7th Street, Suite 800
Los Angeles, CA 90017
TEL: 213.895.7300
FAX: 213.895.7308

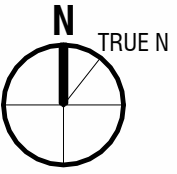

Sheet Title:
SITE PLAN
0' 25'-0" 50'-0" 100'-0"
Scale: 1" = 50'-0"

CPR-002

DISCLAIMER:
The condominium map is intended only to show the layout, location, boundaries, unit numbers and dimensions of the units and the approximate elevations and parking plans of the Project, as required by HRS, Section 514B-33, and is not intended or shall not be deemed to contain any representation or warranty whatsoever. The elevations and floor plans shown are a fair representation of the plans of the buildings filed or to be filed with the City and County of Honolulu. Any other matters or items depict or shown herein are intended solely to assist a prospective buyer in visualizing the condominium units and the finished unit may or may not be accurately depicted herein.

<u>GUEST PARKING -</u>	
<u>LEVEL 1</u>	
STANDARD	13
COMPACT	5
ACCESSIBLE	1
ACCESSIBLE VAN	0
TOTAL	19

S = STANDARD
C = COMPACT
AC = ACCESSIBLE
AC V = ACCESSIBLE VAN

	LCE-R: RESIDENTIAL LIMITED COMMON ELEMENT
	LCE-C: COMMERCIAL LIMITED COMMON ELEMENT
	GE: GENERAL COMMON ELEMENT
	UNIT LIMITED COMMON ELEMENT
	RESIDENTIAL/ COMMERCIAL UNITS (NO HATCH)

Scale: $3/32" = 1'-0"$

ARQUITECTONICA © 2023



NOTE:
ALL AREAS AND DIMENSIONS ARE APPROXIMATE AND SUBJECT TO VARIANCES

DISCLAIMER:
The condominium map is intended only to show the layout, location, boundaries, unit numbers and dimensions of the units and the approximate elevations and parking plans of the Project, as required by HRS, Section 514B-33, and is not intended or shall not be deemed to contain any representation or warranty whatsoever. The elevations and floor plans shown are a fair representation of the plans of the buildings filed or to be filed with the City and County of Honolulu. Any other matters or items depict or shown herein are intended solely to assist a prospective buyer in visualizing the condominium units and the finished unit may or may not be accurately depicted herein.

THE LAUNIU WARD VILLAGE
928 ALA MOANA BOULEVARD, HONOLULU, HI 96814

Architect: **ARQUITECTONICA**
518 West 7th Street, Suite 800
Los Angeles, CA 90017
TEL: 213.895.7300
FAX: 213.895.7308

RESIDENTIAL PARKING - LEVEL 2


STANDARD	114
COMPACT	31
ACCESSIBLE	3
TOTAL	148

PARKING LEGEND:

- S = STANDARD
C = COMPACT
AC = ACCESSIBLE
AC V = ACCESSIBLE VAN

LEGEND:

- LCE-R: RESIDENTIAL LIMITED COMMON ELEMENT
- LCE-C: COMMERCIAL LIMITED COMMON ELEMENT
- GE: GENERAL COMMON ELEMENT
- UNIT LIMITED COMMON ELEMENT
- RESIDENTIAL/ COMMERCIAL UNITS (NO HATCH)

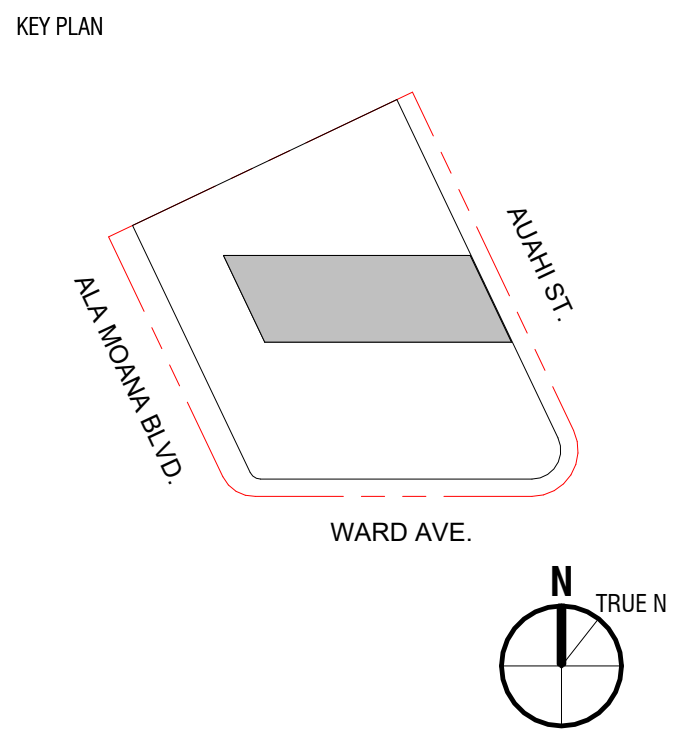

Sheet Title:
FLOOR PLAN - LEVEL 02
Scale: 1/16" = 1'-0"

CPR-202



NOTE:
ALL AREAS AND DIMENSIONS ARE APPROXIMATE AND SUBJECT TO VARIANCES

DISCLAIMER:
The condominium map is intended only to show the layout, location, boundaries, unit numbers and dimensions of the units and the approximate elevations and parking plans of the Project, as required by HRS, Section 514B-33, and is not intended or shall not be deemed to contain any representation or warranty whatsoever. The elevations and floor plans shown are a fair representation of the plans of the buildings filed or to be filed with the City and County of Honolulu. Any other matters or items depict or shown herein are intended solely to assist a prospective buyer in visualizing the condominium units and the finished unit may or may not be accurately depicted herein.

THE LAUNIU WARD VILLAGE
928 ALA MOANA BOULEVARD, HONOLULU, HI 96814

Architect: **ARQUITECTONICA**
518 West 7th Street, Suite 800
Los Angeles, CA 90017
TEL: 213.895.7300
FAX: 213.895.7308

RESIDENTIAL PARKING - LEVEL 3


STANDARD	118
COMPACT	27
ACCESSIBLE	3
TOTAL	148

PARKING LEGEND:

- S = STANDARD
C = COMPACT
AC = ACCESSIBLE
AC V = ACCESSIBLE VAN

LEGEND:

- LCE-R: RESIDENTIAL LIMITED COMMON ELEMENT
- LCE-C: COMMERCIAL LIMITED COMMON ELEMENT
- GE: GENERAL COMMON ELEMENT
- UNIT LIMITED COMMON ELEMENT
- RESIDENTIAL/ COMMERCIAL UNITS (NO HATCH)

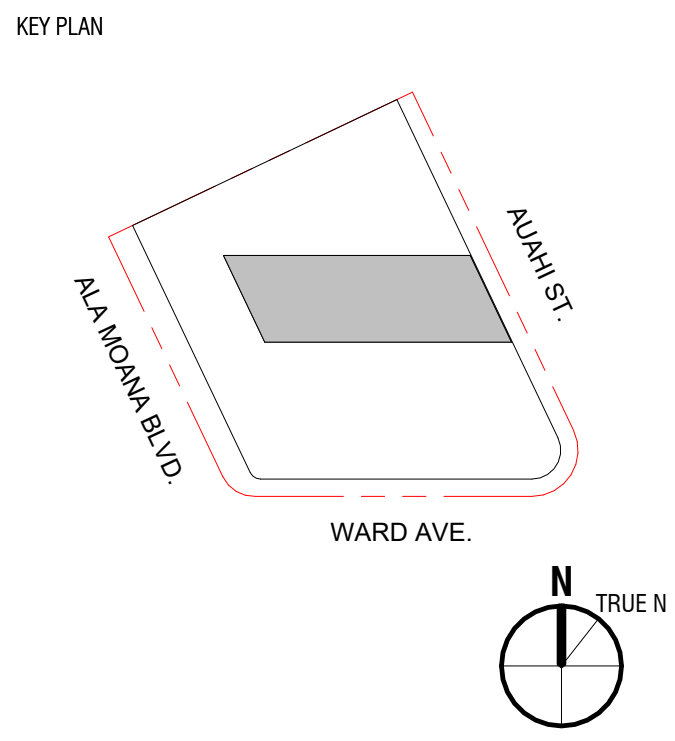

Sheet Title:
FLOOR PLAN - LEVEL 03

Scale: 1/16" = 1'-0"

CPR-203

ARQUITECTONICA © 2023



NOTE:
ALL AREAS AND DIMENSIONS ARE APPROXIMATE AND SUBJECT TO VARIANCES

DISCLAIMER:
The condominium map is intended only to show the layout, location, boundaries, unit numbers and dimensions of the units and the approximate elevations and parking plans of the Project, as required by HRS, Section 514B-33, and is not intended or shall not be deemed to contain any representation or warranty whatsoever. The elevations and floor plans shown are a fair representation of the plans of the buildings filed or to be filed with the City and County of Honolulu. Any other matters or items depict or shown herein are intended solely to assist a prospective buyer in visualizing the condominium units and the finished unit may or may not be accurately depicted herein.

THE LAUNIU WARD VILLAGE
928 ALA MOANA BOULEVARD, HONOLULU, HI 96814

Architect: **ARQUITECTONICA**
518 West 7th Street, Suite 800
Los Angeles, CA 90017
TEL: 213.895.7300
FAX: 213.895.7308

RESIDENTIAL PARKING - LEVEL 4


STANDARD	118
COMPACT	27
ACCESSIBLE	3
TOTAL	148

PARKING LEGEND:

- S = STANDARD
C = COMPACT
AC = ACCESSIBLE
AC V = ACCESSIBLE VAN

LEGEND:

- LCE-R: RESIDENTIAL LIMITED COMMON ELEMENT
- LCE-C: COMMERCIAL LIMITED COMMON ELEMENT
- GE: GENERAL COMMON ELEMENT
- UNIT LIMITED COMMON ELEMENT
- RESIDENTIAL/ COMMERCIAL UNITS (NO HATCH)

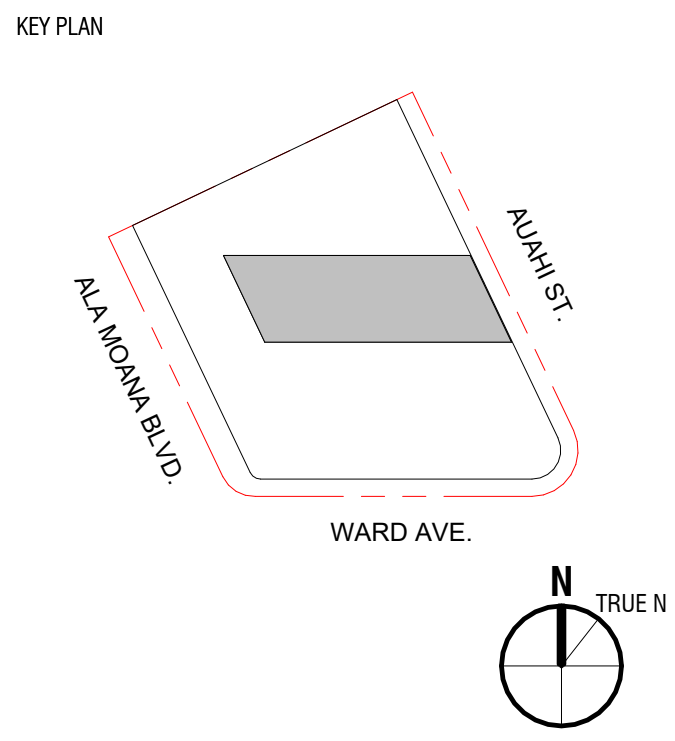

Sheet Title:
FLOOR PLAN - LEVEL 04
Scale: 1/16" = 1'-0"

CPR-204



NOTE:
ALL AREAS AND DIMENSIONS ARE APPROXIMATE AND SUBJECT TO VARIANCES

DISCLAIMER:
The condominium map is intended only to show the layout, location, boundaries, unit numbers and dimensions of the units and the approximate elevations and parking plans of the Project, as required by HRS, Section 514B-33, and is not intended or shall not be deemed to contain any representation or warranty whatsoever. The elevations and floor plans shown are a fair representation of the plans of the buildings filed or to be filed with the City and County of Honolulu. Any other matters or items depict or shown herein are intended solely to assist a prospective buyer in visualizing the condominium units and the finished unit may or may not be accurately depicted herein.

THE LAUNIU WARD VILLAGE
928 ALA MOANA BOULEVARD, HONOLULU, HI 96814

Architect: **ARQUITECTONICA**
518 West 7th Street, Suite 800
Los Angeles, CA 90017
TEL: 213.895.7300
FAX: 213.895.7308

RESIDENTIAL PARKING - LEVEL 5


STANDARD	117
COMPACT	27
ACCESSIBLE	3
TOTAL	147

PARKING LEGEND:

- S = STANDARD
C = COMPACT
AC = ACCESSIBLE
AC V = ACCESSIBLE VAN

LEGEND:

- LCE-R: RESIDENTIAL LIMITED COMMON ELEMENT
- LCE-C: COMMERCIAL LIMITED COMMON ELEMENT
- GE: GENERAL COMMON ELEMENT
- UNIT LIMITED COMMON ELEMENT
- RESIDENTIAL/ COMMERCIAL UNITS (NO HATCH)

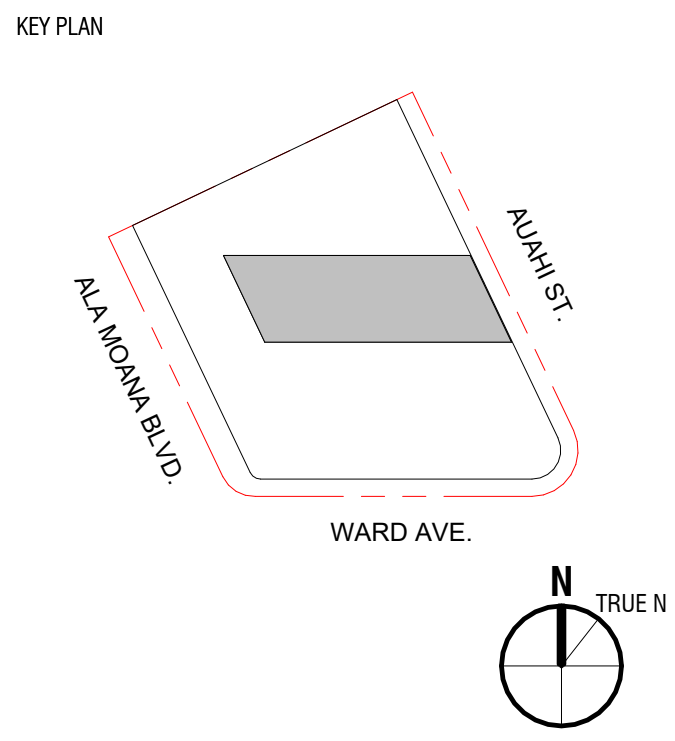

Sheet Title:
FLOOR PLAN - LEVEL 05
Scale: 1/16" = 1'-0"

CPR-205

ARQUITECTONICA © 2023



NOTE:
ALL AREAS AND DIMENSIONS ARE APPROXIMATE AND SUBJECT TO VARIANCES

DISCLAIMER:
The condominium map is intended only to show the layout, location, boundaries, unit numbers and dimensions of the units and the approximate elevations and parking plans of the Project, as required by HRS, Section 514B-33, and is not intended or shall not be deemed to contain any representation or warranty whatsoever. The elevations and floor plans shown are a fair representation of the plans of the buildings filed or to be filed with the City and County of Honolulu. Any other matters or items depict or shown herein are intended solely to assist a prospective buyer in visualizing the condominium units and the finished unit may or may not be accurately depicted herein.

THE LAUNIU WARD VILLAGE
928 ALA MOANA BOULEVARD, HONOLULU, HI 96814

Architect: **ARQUITECTONICA**
518 West 7th Street, Suite 800
Los Angeles, CA 90017
TEL: 213.895.7300
FAX: 213.895.7308

RESIDENTIAL PARKING - LEVEL 6


STANDARD	99
COMPACT	33
ACCESSIBLE	3
TOTAL	135

PARKING LEGEND:

- S = STANDARD
C = COMPACT
AC = ACCESSIBLE
AC V = ACCESSIBLE VAN

LEGEND:


- LCE-R: RESIDENTIAL LIMITED COMMON ELEMENT
▨ LCE-C: COMMERCIAL LIMITED COMMON ELEMENT
▩ GE: GENERAL COMMON ELEMENT
▤ UNIT LIMITED COMMON ELEMENT
□ RESIDENTIAL/ COMMERCIAL UNITS (NO HATCH)

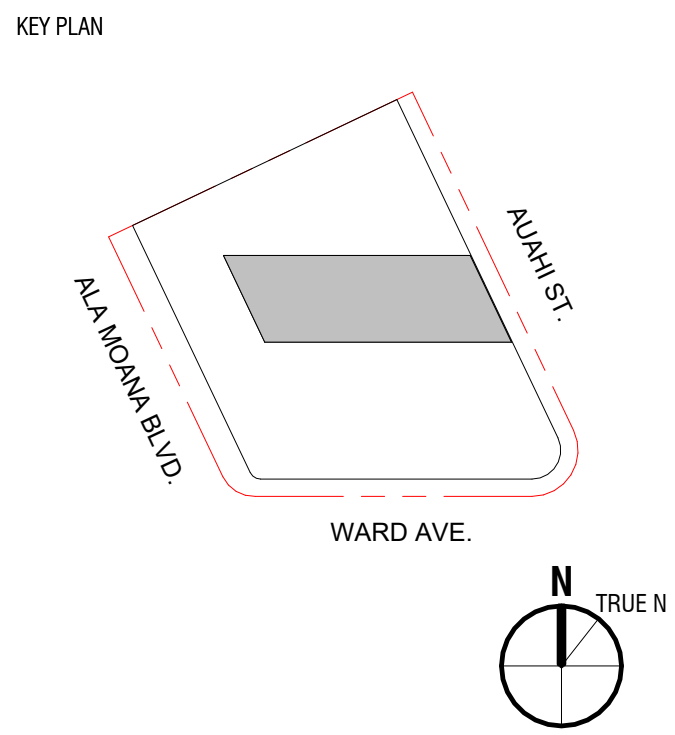

Sheet Title:
FLOOR PLAN - LEVEL 06
Scale: 1/16" = 1'-0"

CPR-206


ARQUITECTONICA © 2023

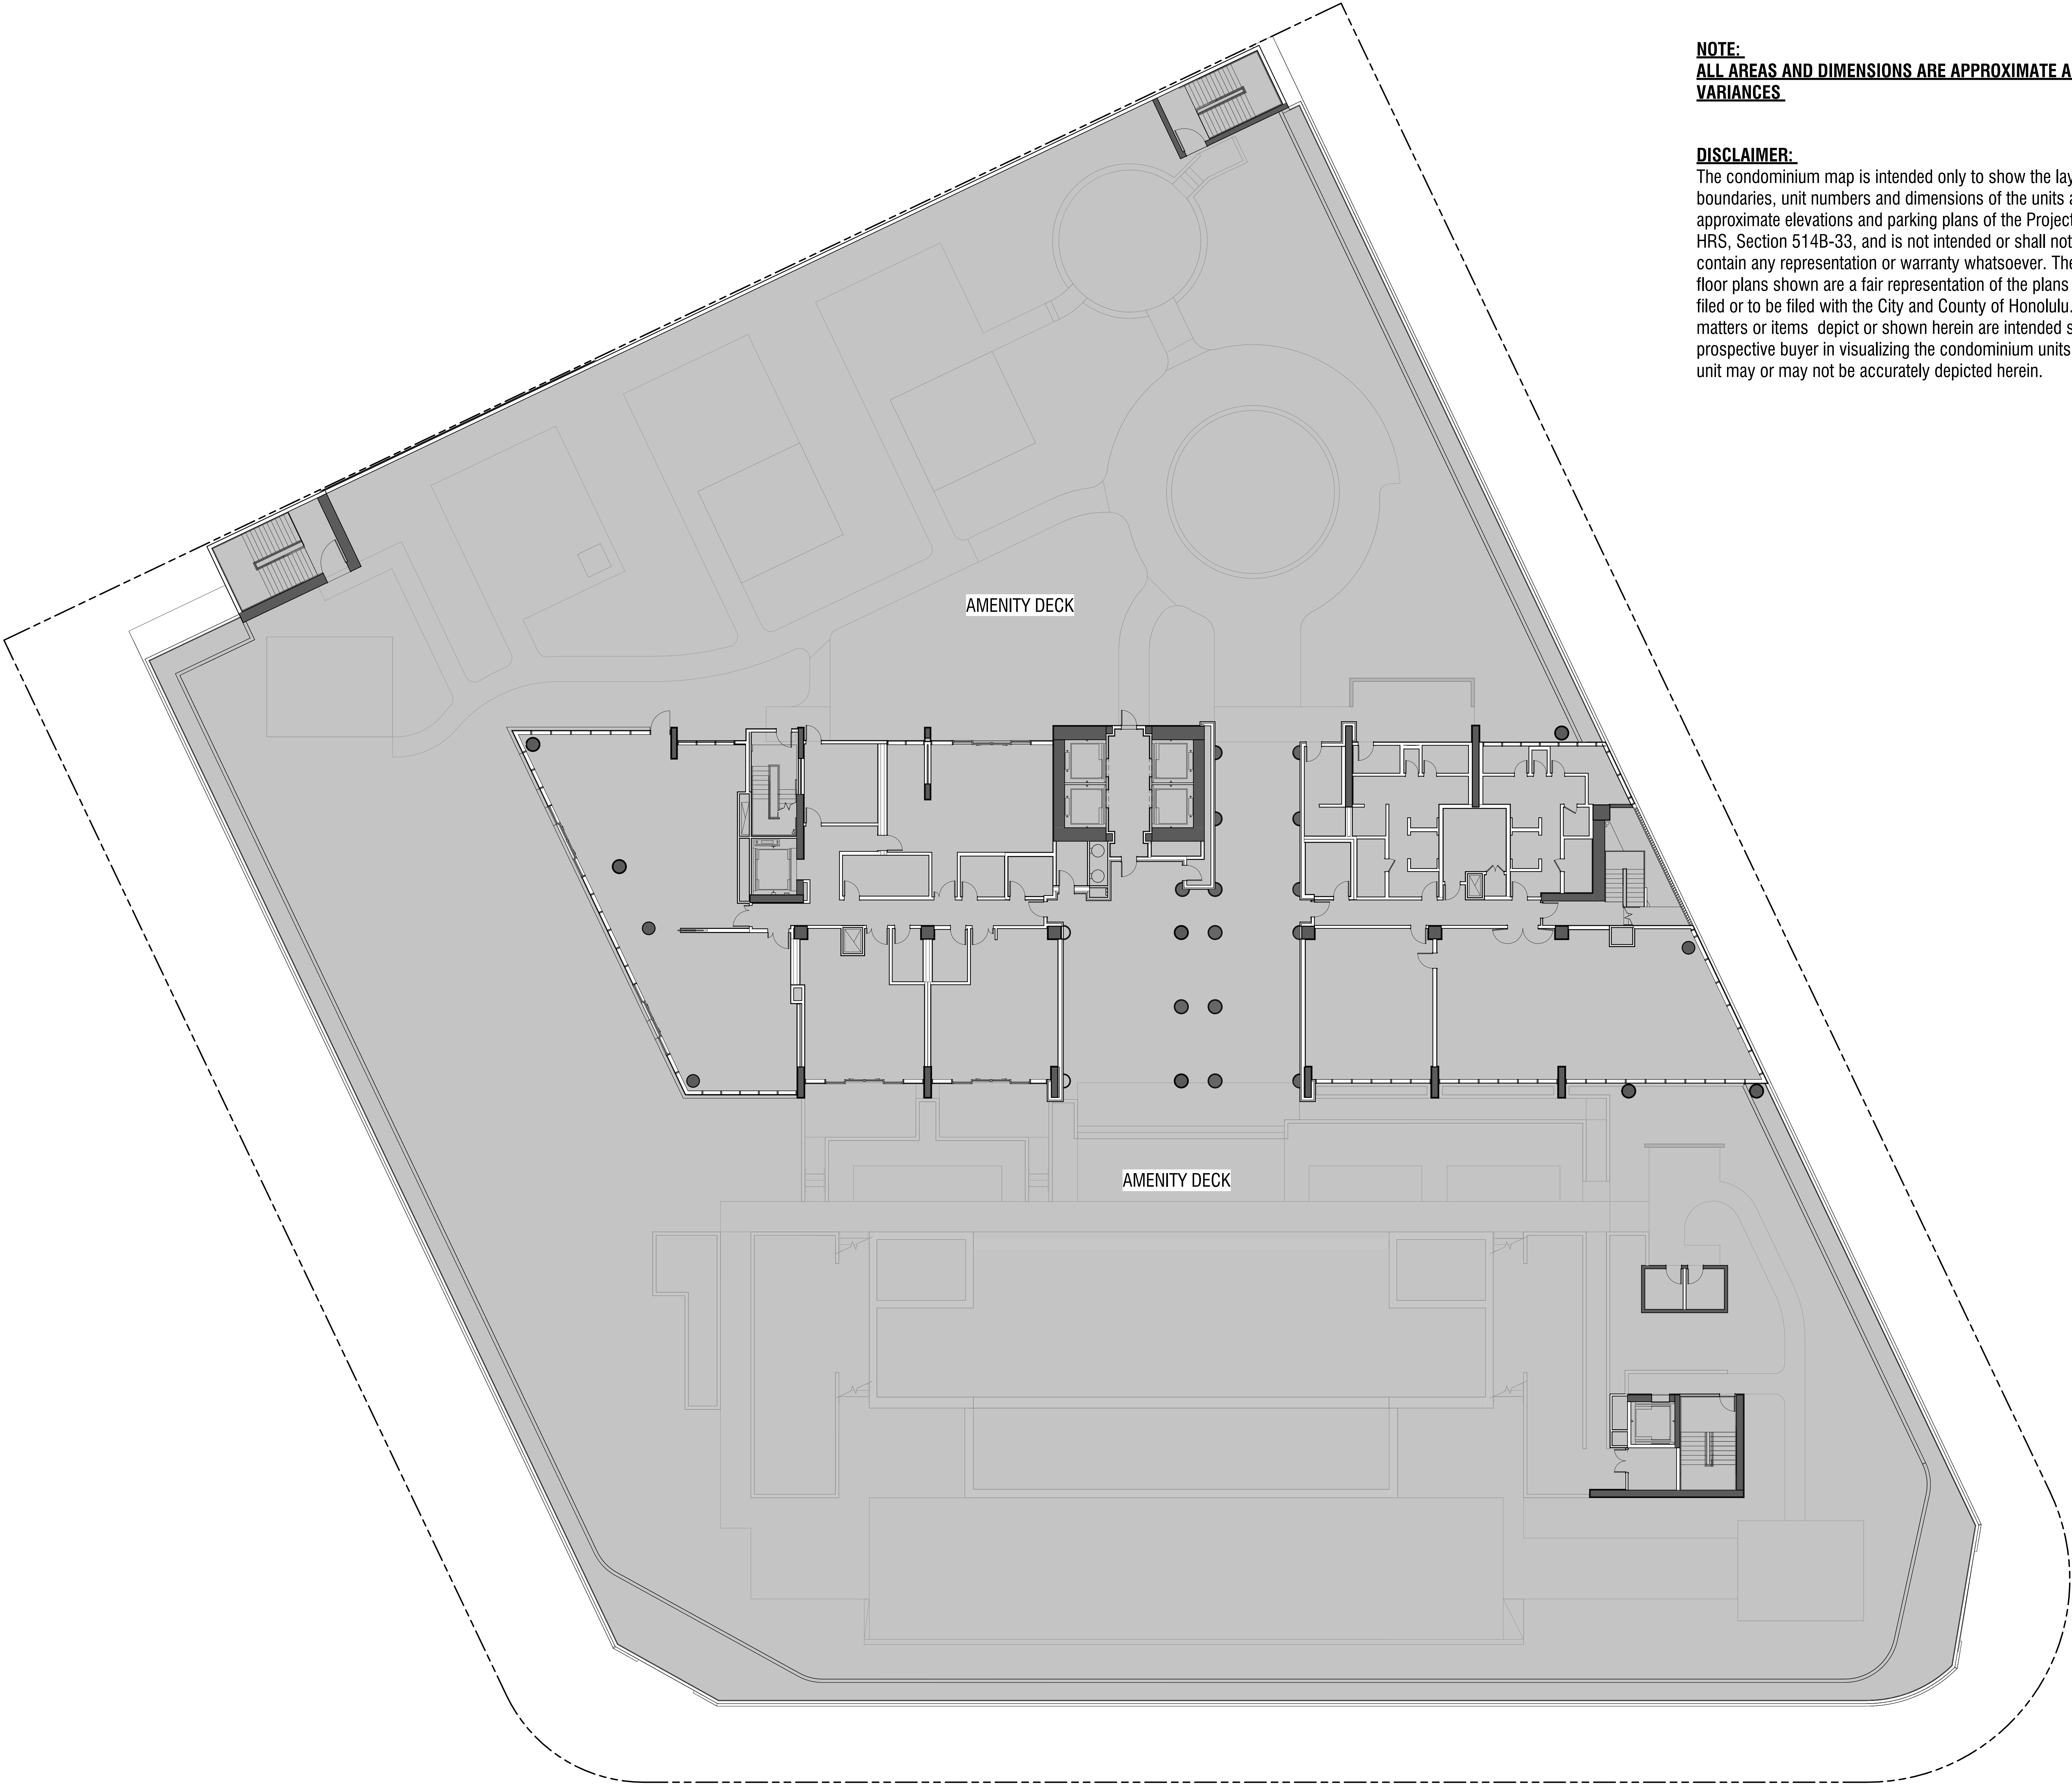

NOTE:
ALL AREAS AND DIMENSIONS ARE APPROXIMATE AND SUBJECT TO VARIANCES

DISCLAIMER:
The condominium map is intended only to show the layout, location, boundaries, unit numbers and dimensions of the units and the approximate elevations and parking plans of the Project, as required by HRS, Section 514B-33, and is not intended or shall not be deemed to contain any representation or warranty whatsoever. The elevations and floor plans shown are a fair representation of the plans of the buildings filed or to be filed with the City and County of Honolulu. Any other matters or items depict or shown herein are intended solely to assist a prospective buyer in visualizing the condominium units and the finished unit may or may not be accurately depicted herein.


- LEGEND:**
- LCE-R: RESIDENTIAL LIMITED COMMON ELEMENT
 - LCE-C: COMMERCIAL LIMITED COMMON ELEMENT
 - GE: GENERAL COMMON ELEMENT
 - UNIT LIMITED COMMON ELEMENT
 - RESIDENTIAL/ COMMERCIAL UNITS (NO HATCH)

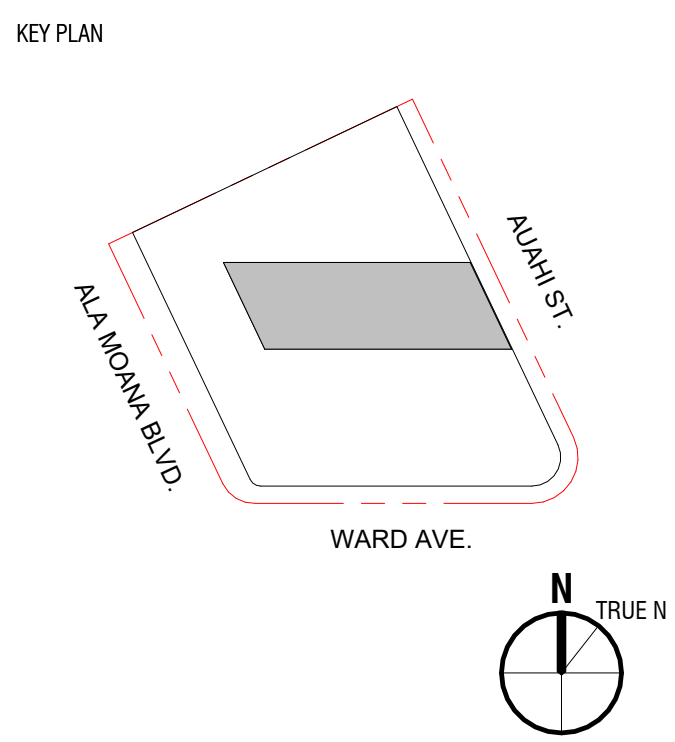


Sheet Title:
FLOOR PLAN - LEVEL 07 - AMENITY DECK
Scale: 1/16" = 1'-0"



FLOOR PLAN LEVEL 8 (TYPICAL FLOOR) 1
SCALE: 1/8" = 1'-0"

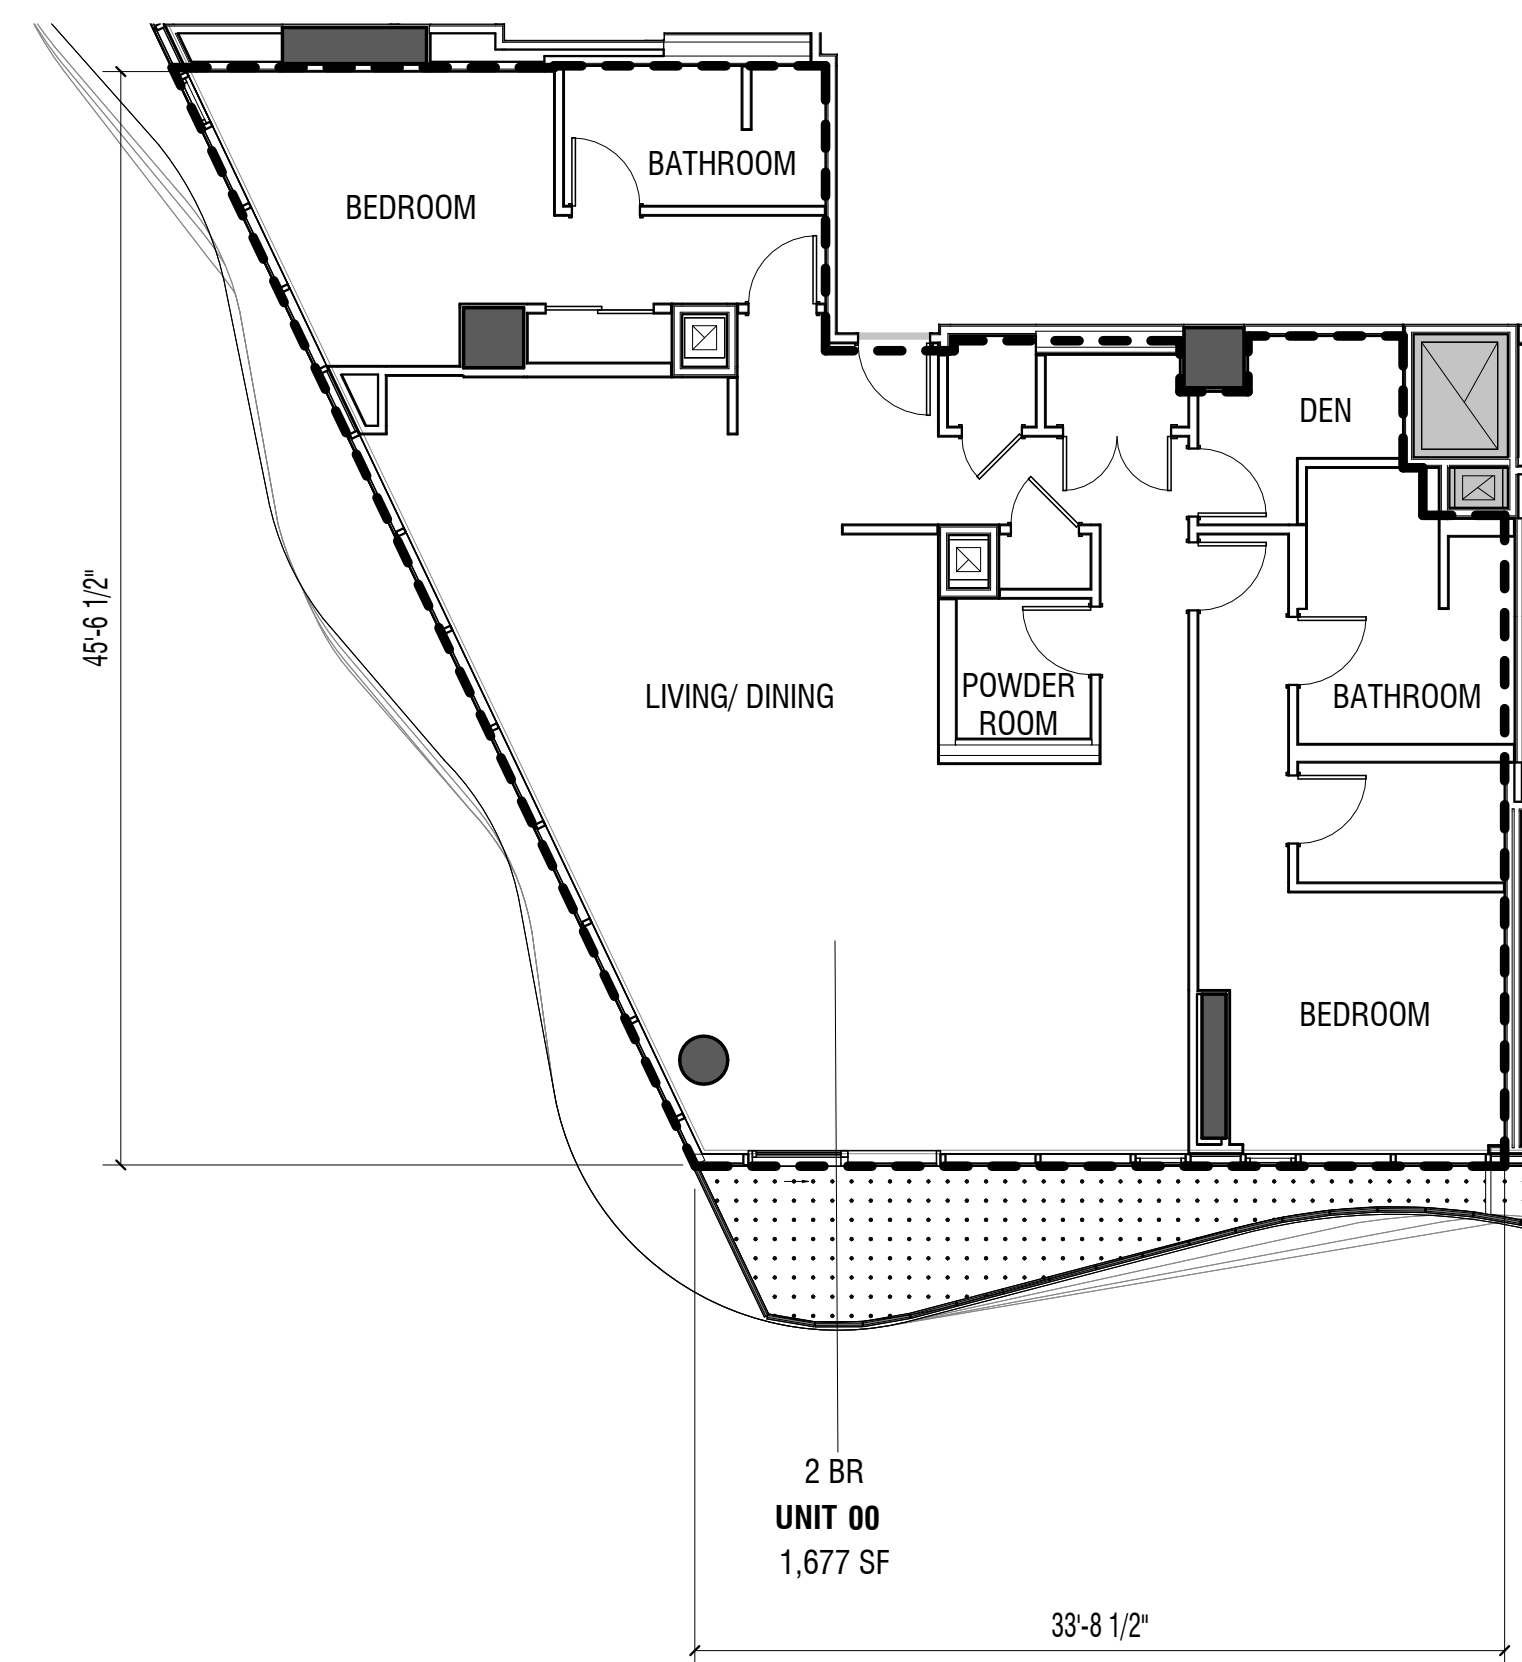



CONVERSION UPGRADE UNIT 00 2BD 2
SCALE: 1/8" = 1'-0"

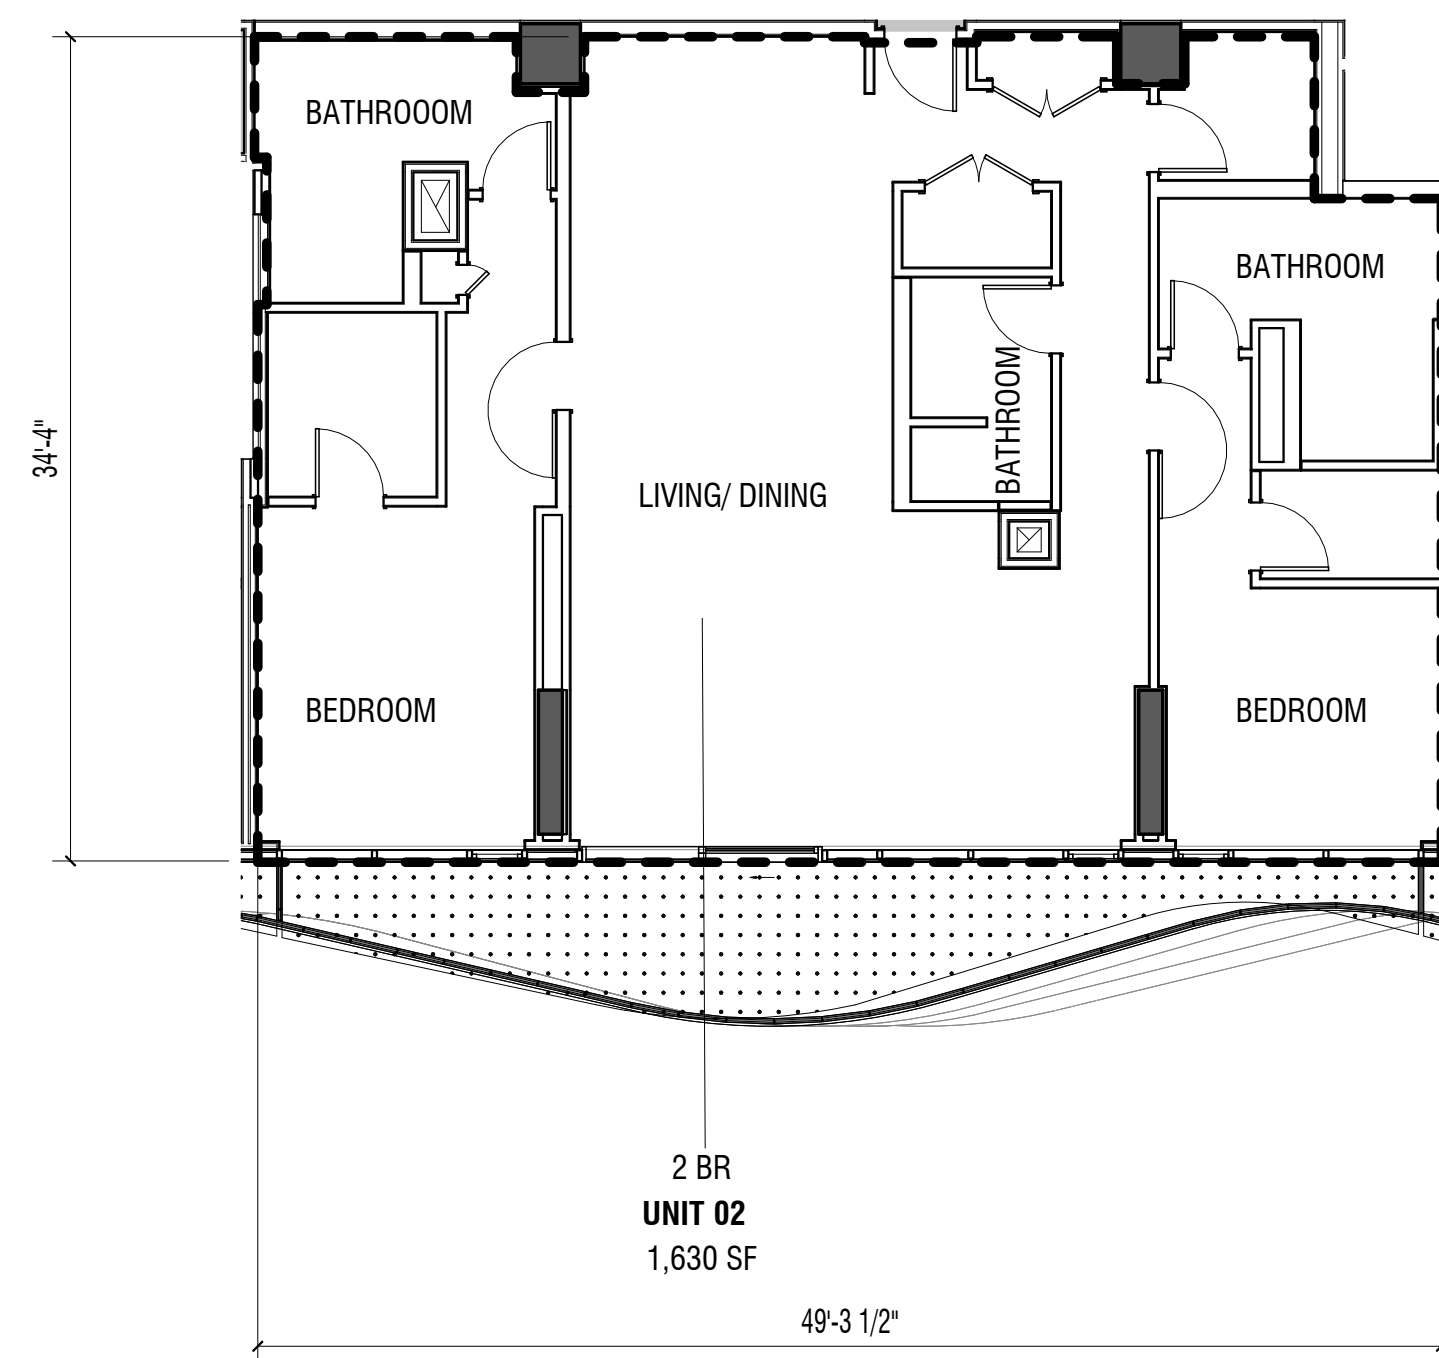

CONVERSION UPGRADE UNIT 02 2BD 3
SCALE: 1/8" = 1'-0"

NOTE:
ALL AREAS AND DIMENSIONS ARE APPROXIMATE AND SUBJECT TO VARIANCES.

DISCLAIMER:
The condominium map is intended only to show the layout, location, boundaries, unit numbers and dimensions of the units and the approximate elevations and parking plans of the Project, as required by HRS, Section 514B-33, and is not intended or shall not be deemed to contain any representation or warranty whatsoever. The elevations and floor plans shown are a fair representation of the plans of the buildings filed or to be filed with the City and County of Honolulu. Any other matters or items depict or shown herein are intended solely to assist a prospective buyer in visualizing the condominium units and the finished unit may or may not be accurately depicted herein.

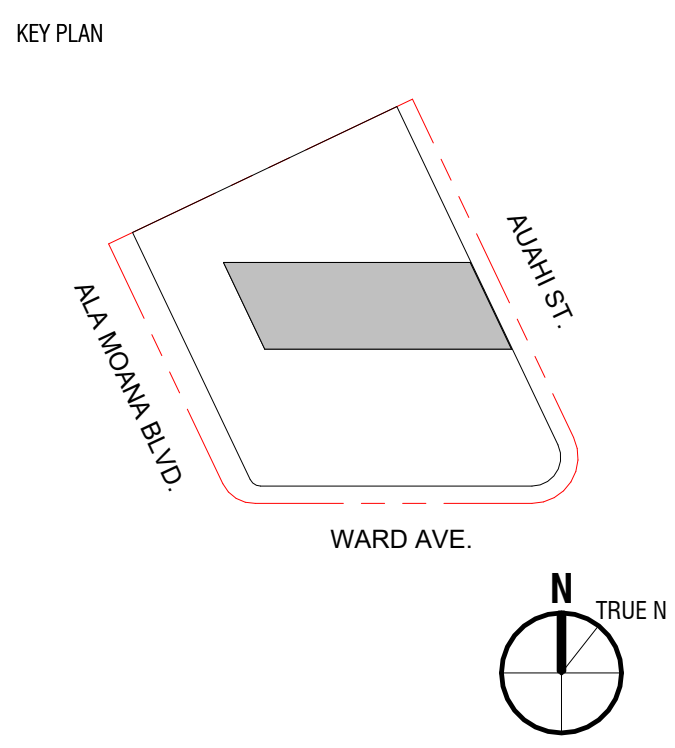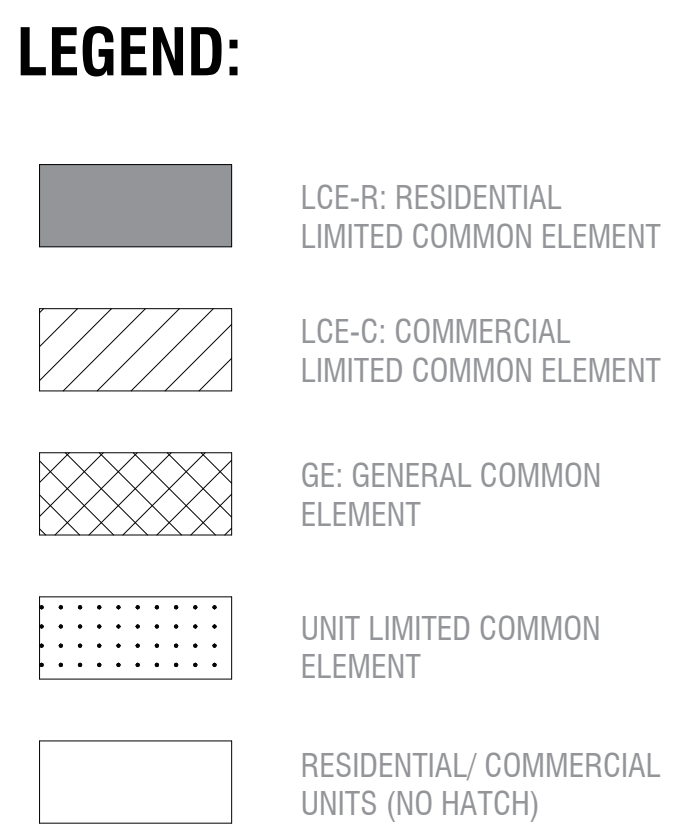


Sheet Title:
FLOOR PLAN - LEVELS 8-40 - TOWER UNITS
Scale: 1/8" = 1'-0"

NOTE:
ALL AREAS AND DIMENSIONS ARE APPROXIMATE AND SUBJECT TO VARIANCES

DISCLAIMER:
The condominium map is intended only to show the layout, location, boundaries, unit numbers and dimensions of the units and the approximate elevations and parking plans of the Project, as required by HRS, Section 514B-33, and is not intended or shall not be deemed to contain any representation or warranty whatsoever. The elevations and floor plans shown are a fair representation of the plans of the buildings filed or to be filed with the City and County of Honolulu. Any other matters or items depict or shown herein are intended solely to assist a prospective buyer in visualizing the condominium units and the finished unit may or may not be accurately depicted herein.




- LEGEND:**
- LCE-R: RESIDENTIAL LIMITED COMMON ELEMENT
 - LCE-C: COMMERCIAL LIMITED COMMON ELEMENT
 - GE: GENERAL COMMON ELEMENT
 - UNIT LIMITED COMMON ELEMENT
 - RESIDENTIAL/ COMMERCIAL UNITS (NO HATCH)

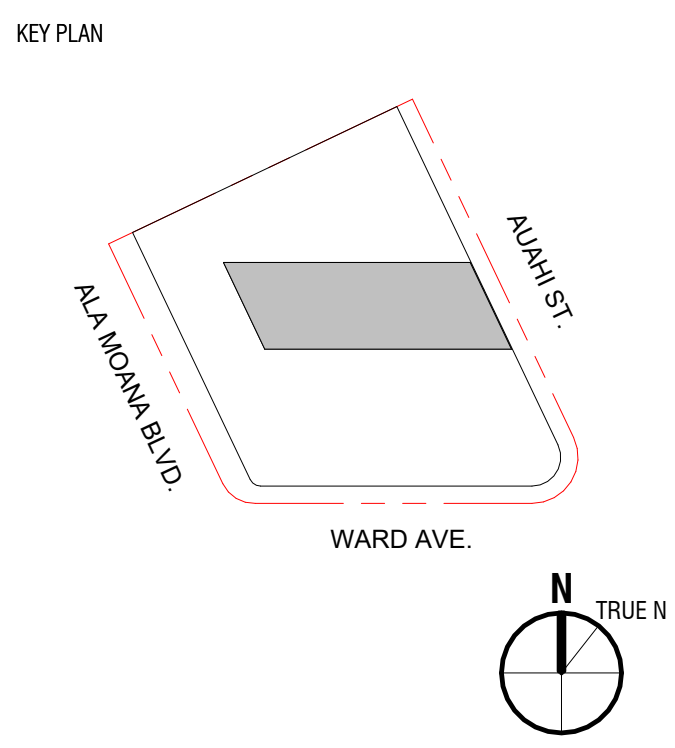


Sheet Title:
**FLOOR PLAN - LEVEL 2 -
PODIUM UNITS**
Scale: 1/8" = 1'-0"

NOTE:
ALL AREAS AND DIMENSIONS ARE APPROXIMATE AND SUBJECT TO VARIANCES

DISCLAIMER:
The condominium map is intended only to show the layout, location, boundaries, unit numbers and dimensions of the units and the approximate elevations and parking plans of the Project, as required by HRS, Section 514B-33, and is not intended or shall not be deemed to contain any representation or warranty whatsoever. The elevations and floor plans shown are a fair representation of the plans of the buildings filed or to be filed with the City and County of Honolulu. Any other matters or items depict or shown herein are intended solely to assist a prospective buyer in visualizing the condominium units and the finished unit may or may not be accurately depicted herein.

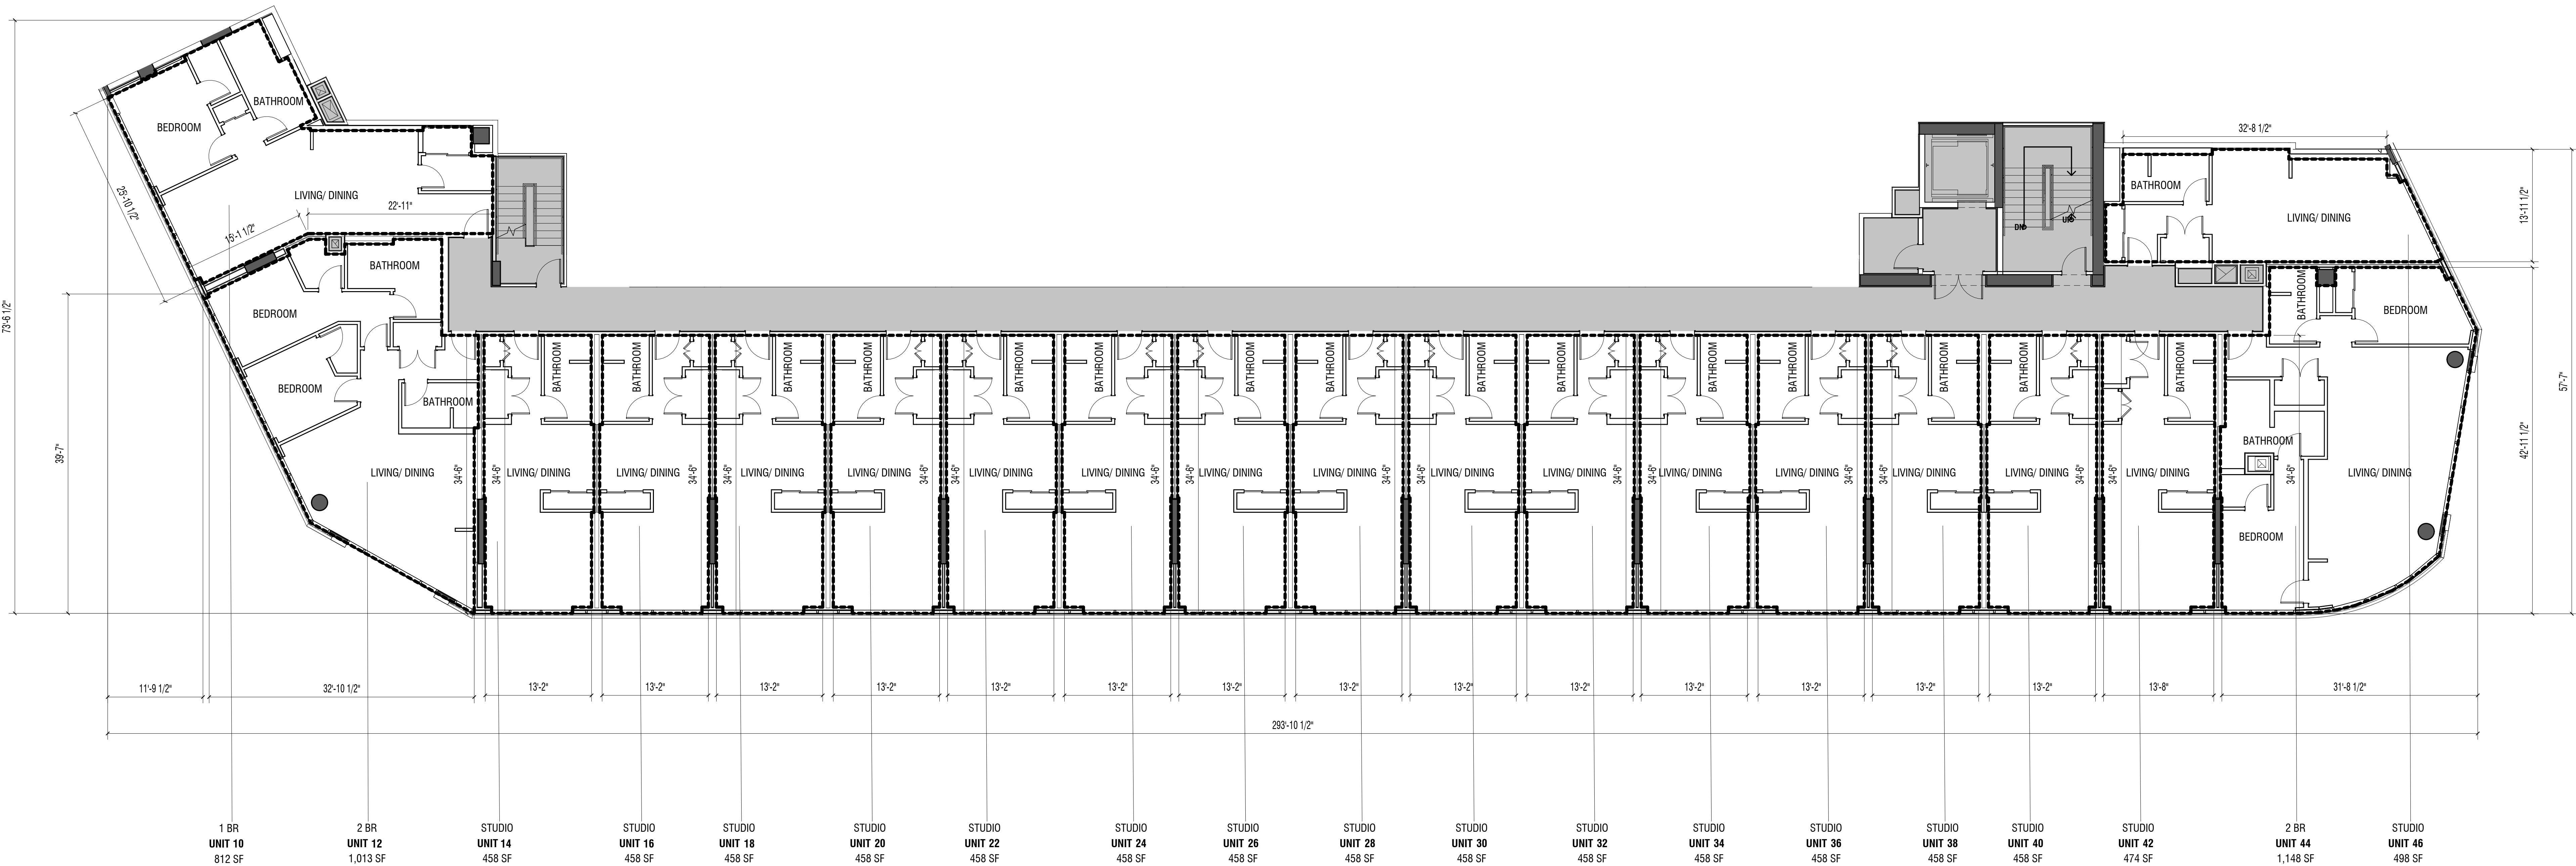


- LEGEND:**
- LCE-R: RESIDENTIAL LIMITED COMMON ELEMENT
 - LCE-C: COMMERCIAL LIMITED COMMON ELEMENT
 - GE: GENERAL COMMON ELEMENT
 - UNIT LIMITED COMMON ELEMENT
 - RESIDENTIAL/ COMMERCIAL UNITS (NO HATCH)

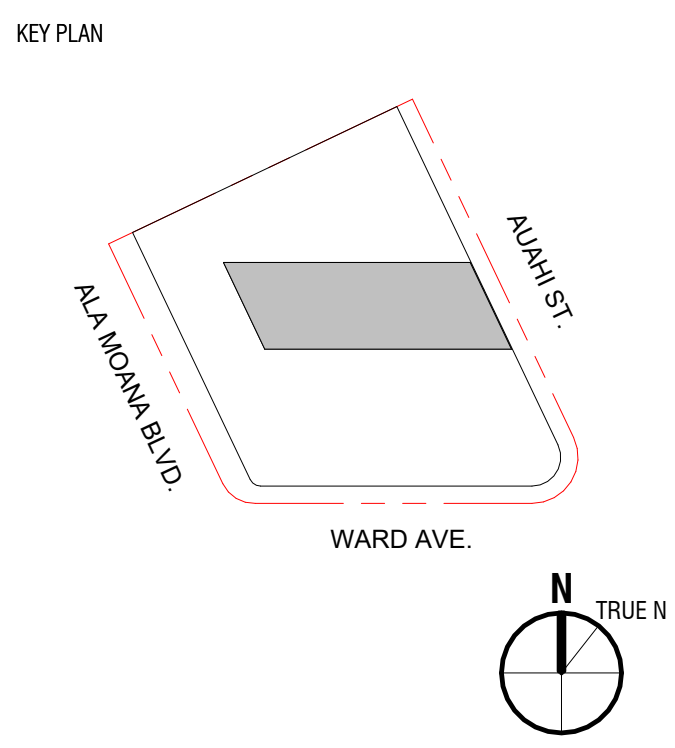


Sheet Title:
FLOOR PLAN - LEVELS 3-6 - PODIUM UNITS
Scale: 1/8" = 1'-0"

NOTE:
ALL AREAS AND DIMENSIONS ARE APPROXIMATE AND SUBJECT TO VARIANCES

DISCLAIMER:
The condominium map is intended only to show the layout, location, boundaries, unit numbers and dimensions of the units and the approximate elevations and parking plans of the Project, as required by HRS, Section 514B-33, and is not intended or shall not be deemed to contain any representation or warranty whatsoever. The elevations and floor plans shown are a fair representation of the plans of the buildings filed or to be filed with the City and County of Honolulu. Any other matters or items depict or shown herein are intended solely to assist a prospective buyer in visualizing the condominium units and the finished unit may or may not be accurately depicted herein.

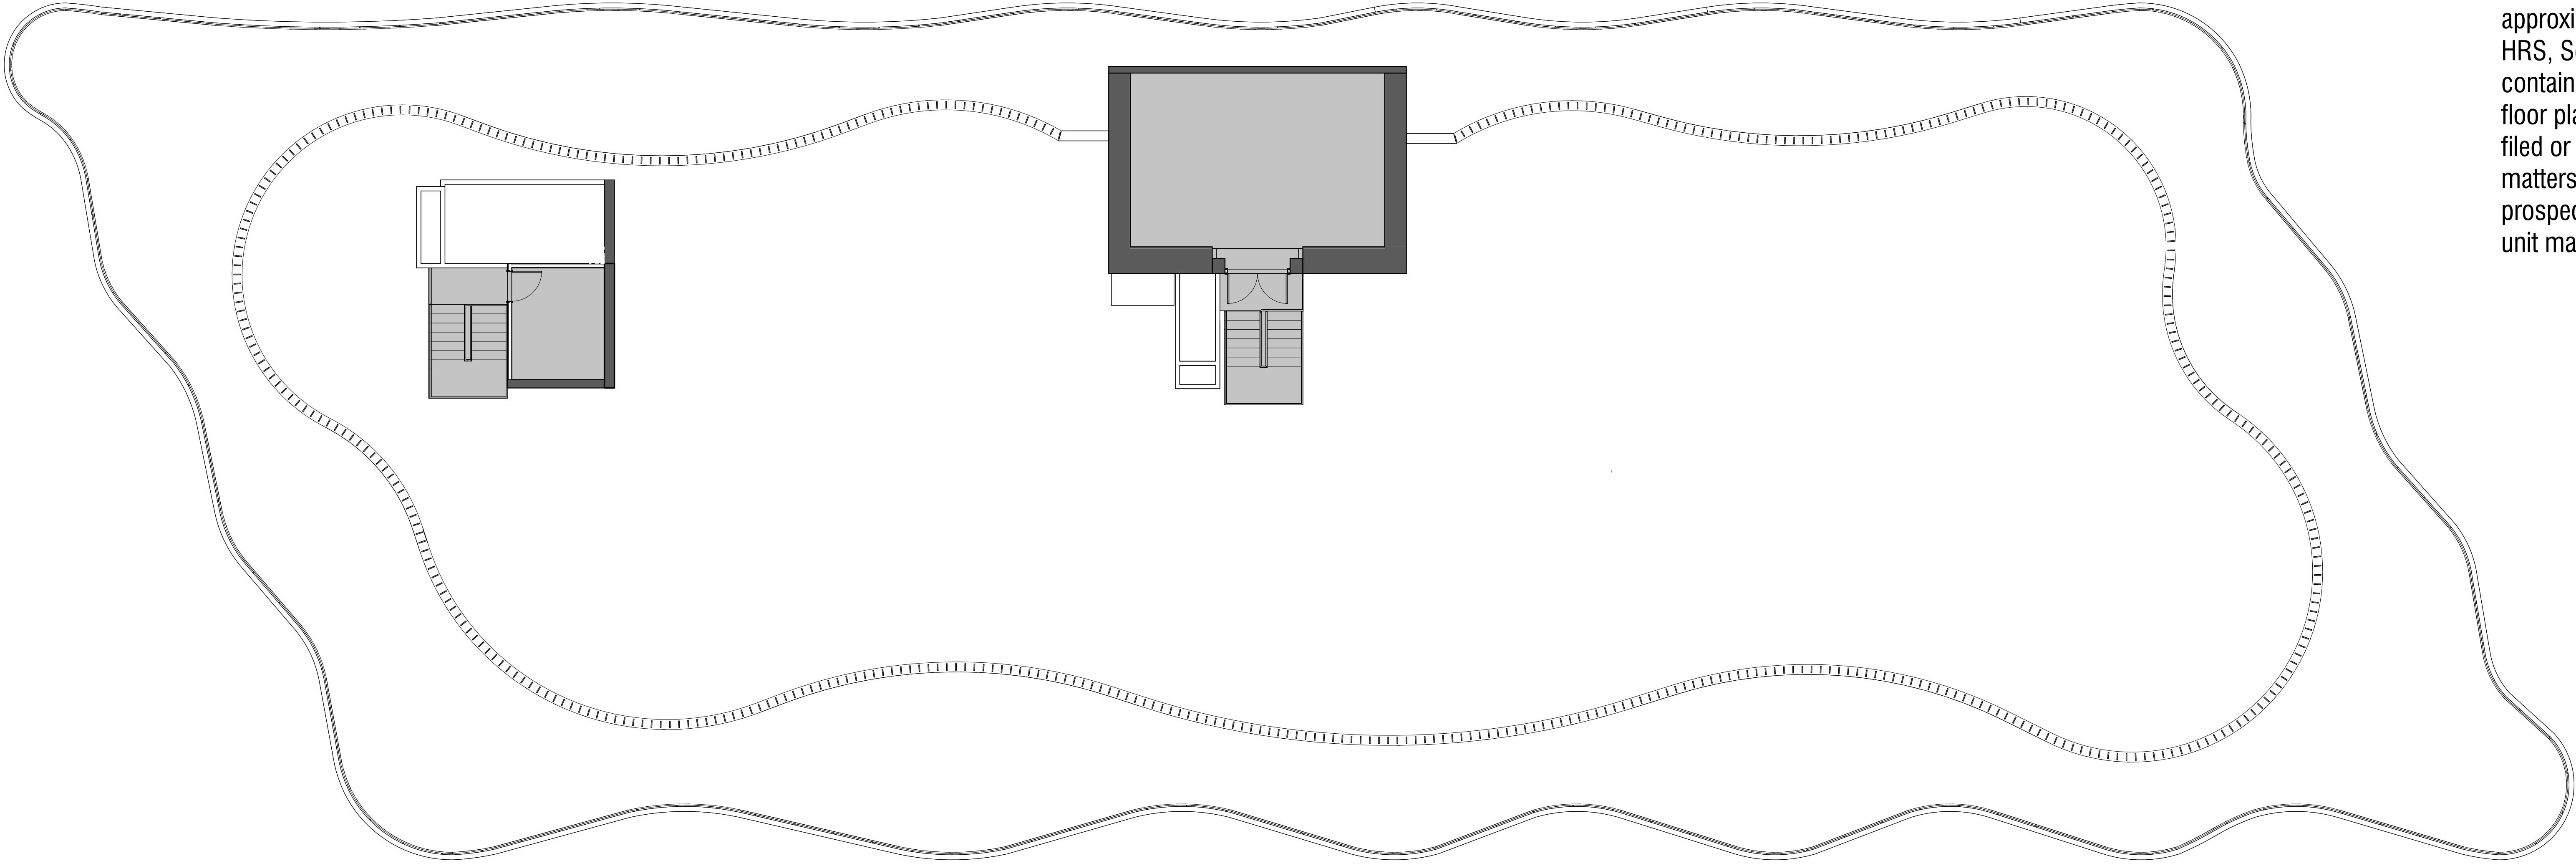


ELEV. MACHINE LEVEL 1
SCALE: 1/8" = 1'-0"

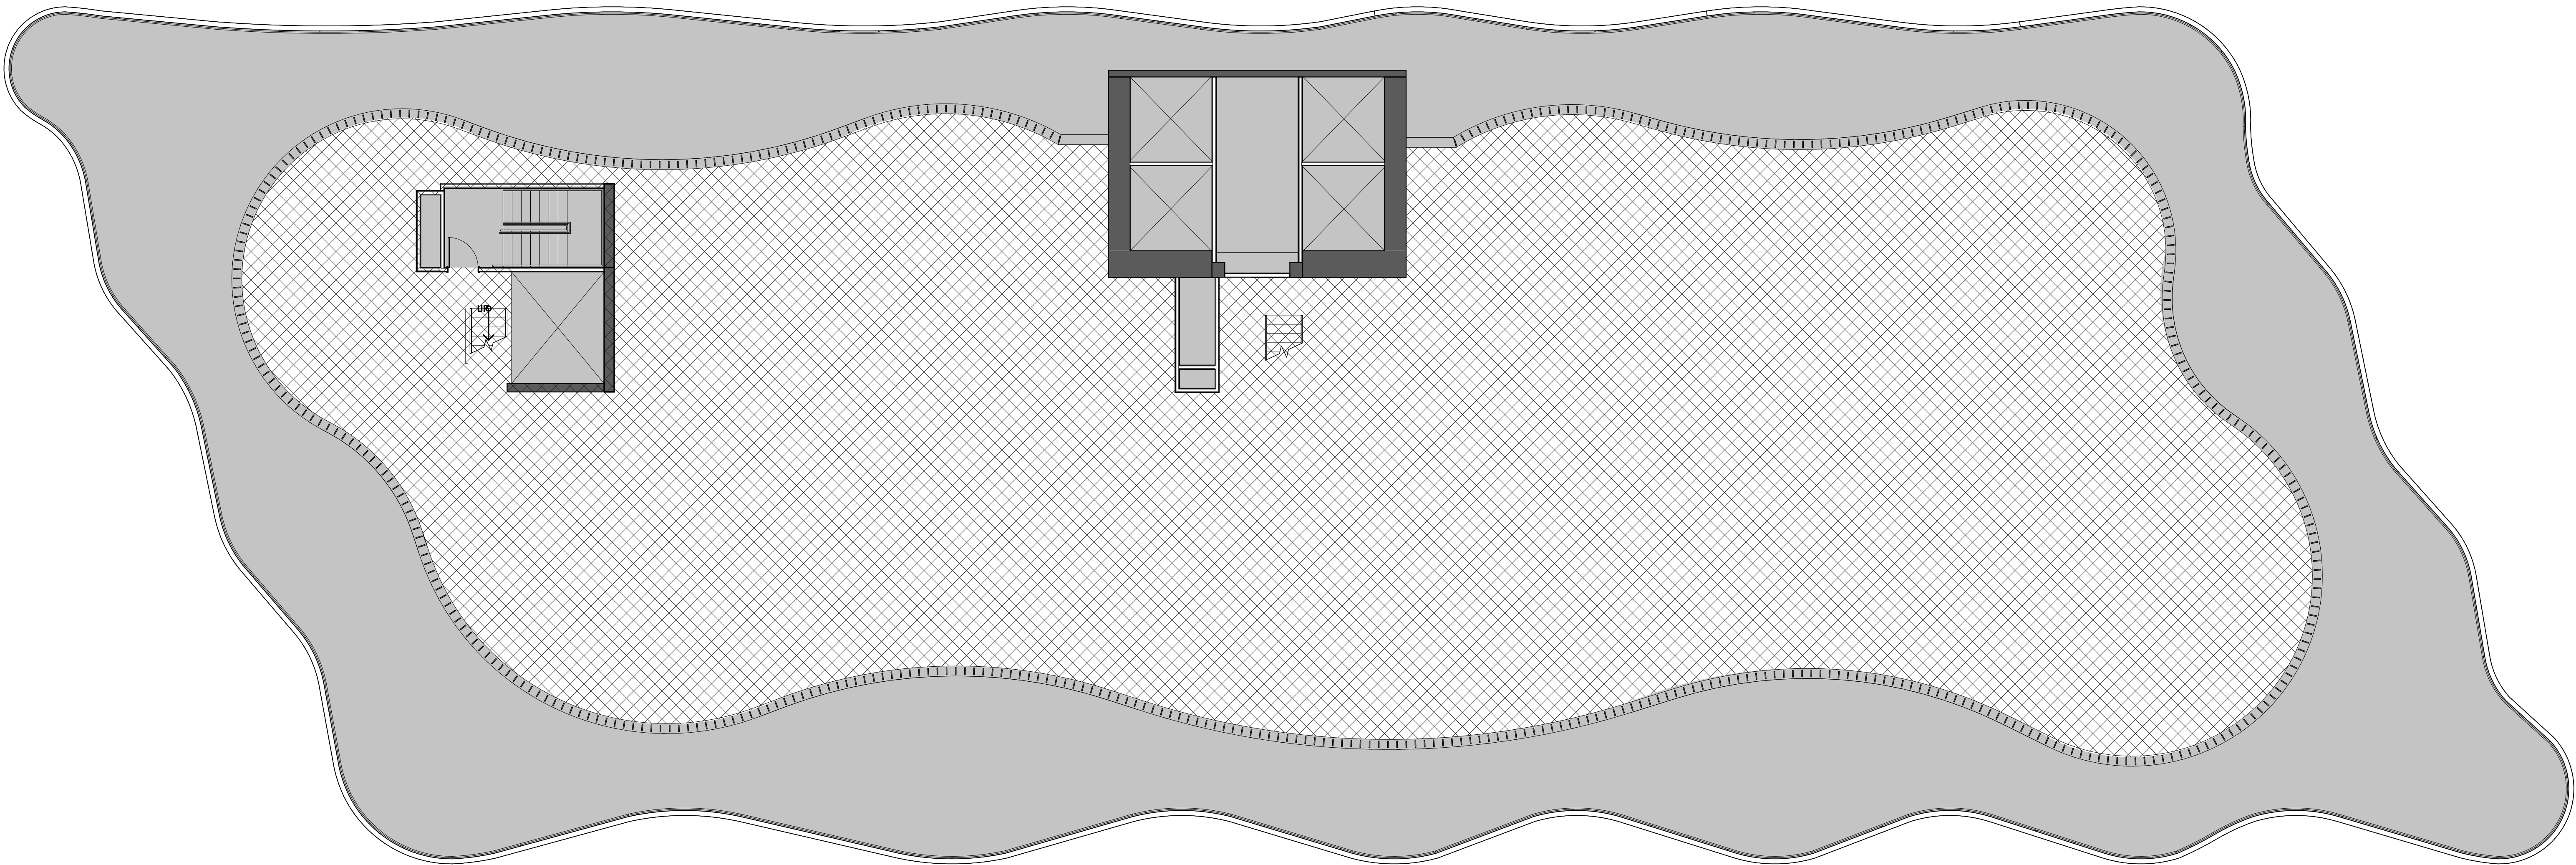


FLOOR PLAN - ROOF 2
SCALE: 1/8" = 1'-0"

- LEGEND:**
- LCE-R: RESIDENTIAL LIMITED COMMON ELEMENT
 - LCE-C: COMMERCIAL LIMITED COMMON ELEMENT
 - GE: GENERAL COMMON ELEMENT
 - UNIT LIMITED COMMON ELEMENT
 - RESIDENTIAL/ COMMERCIAL UNITS (NO HATCH)

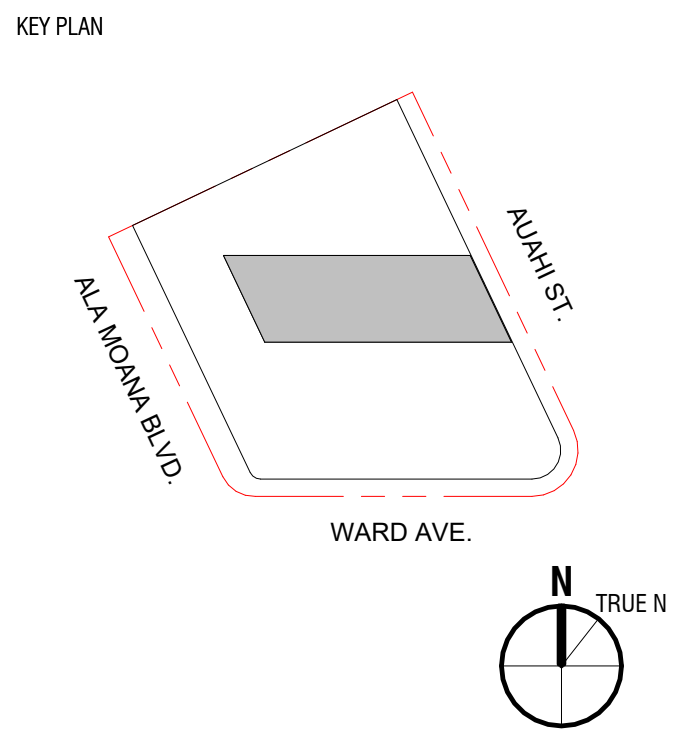

Sheet Title:
FLOOR PLAN - ROOF LEVELS
Scale: 1/8" = 1'-0"

10/9/2023 12:08:44 PM

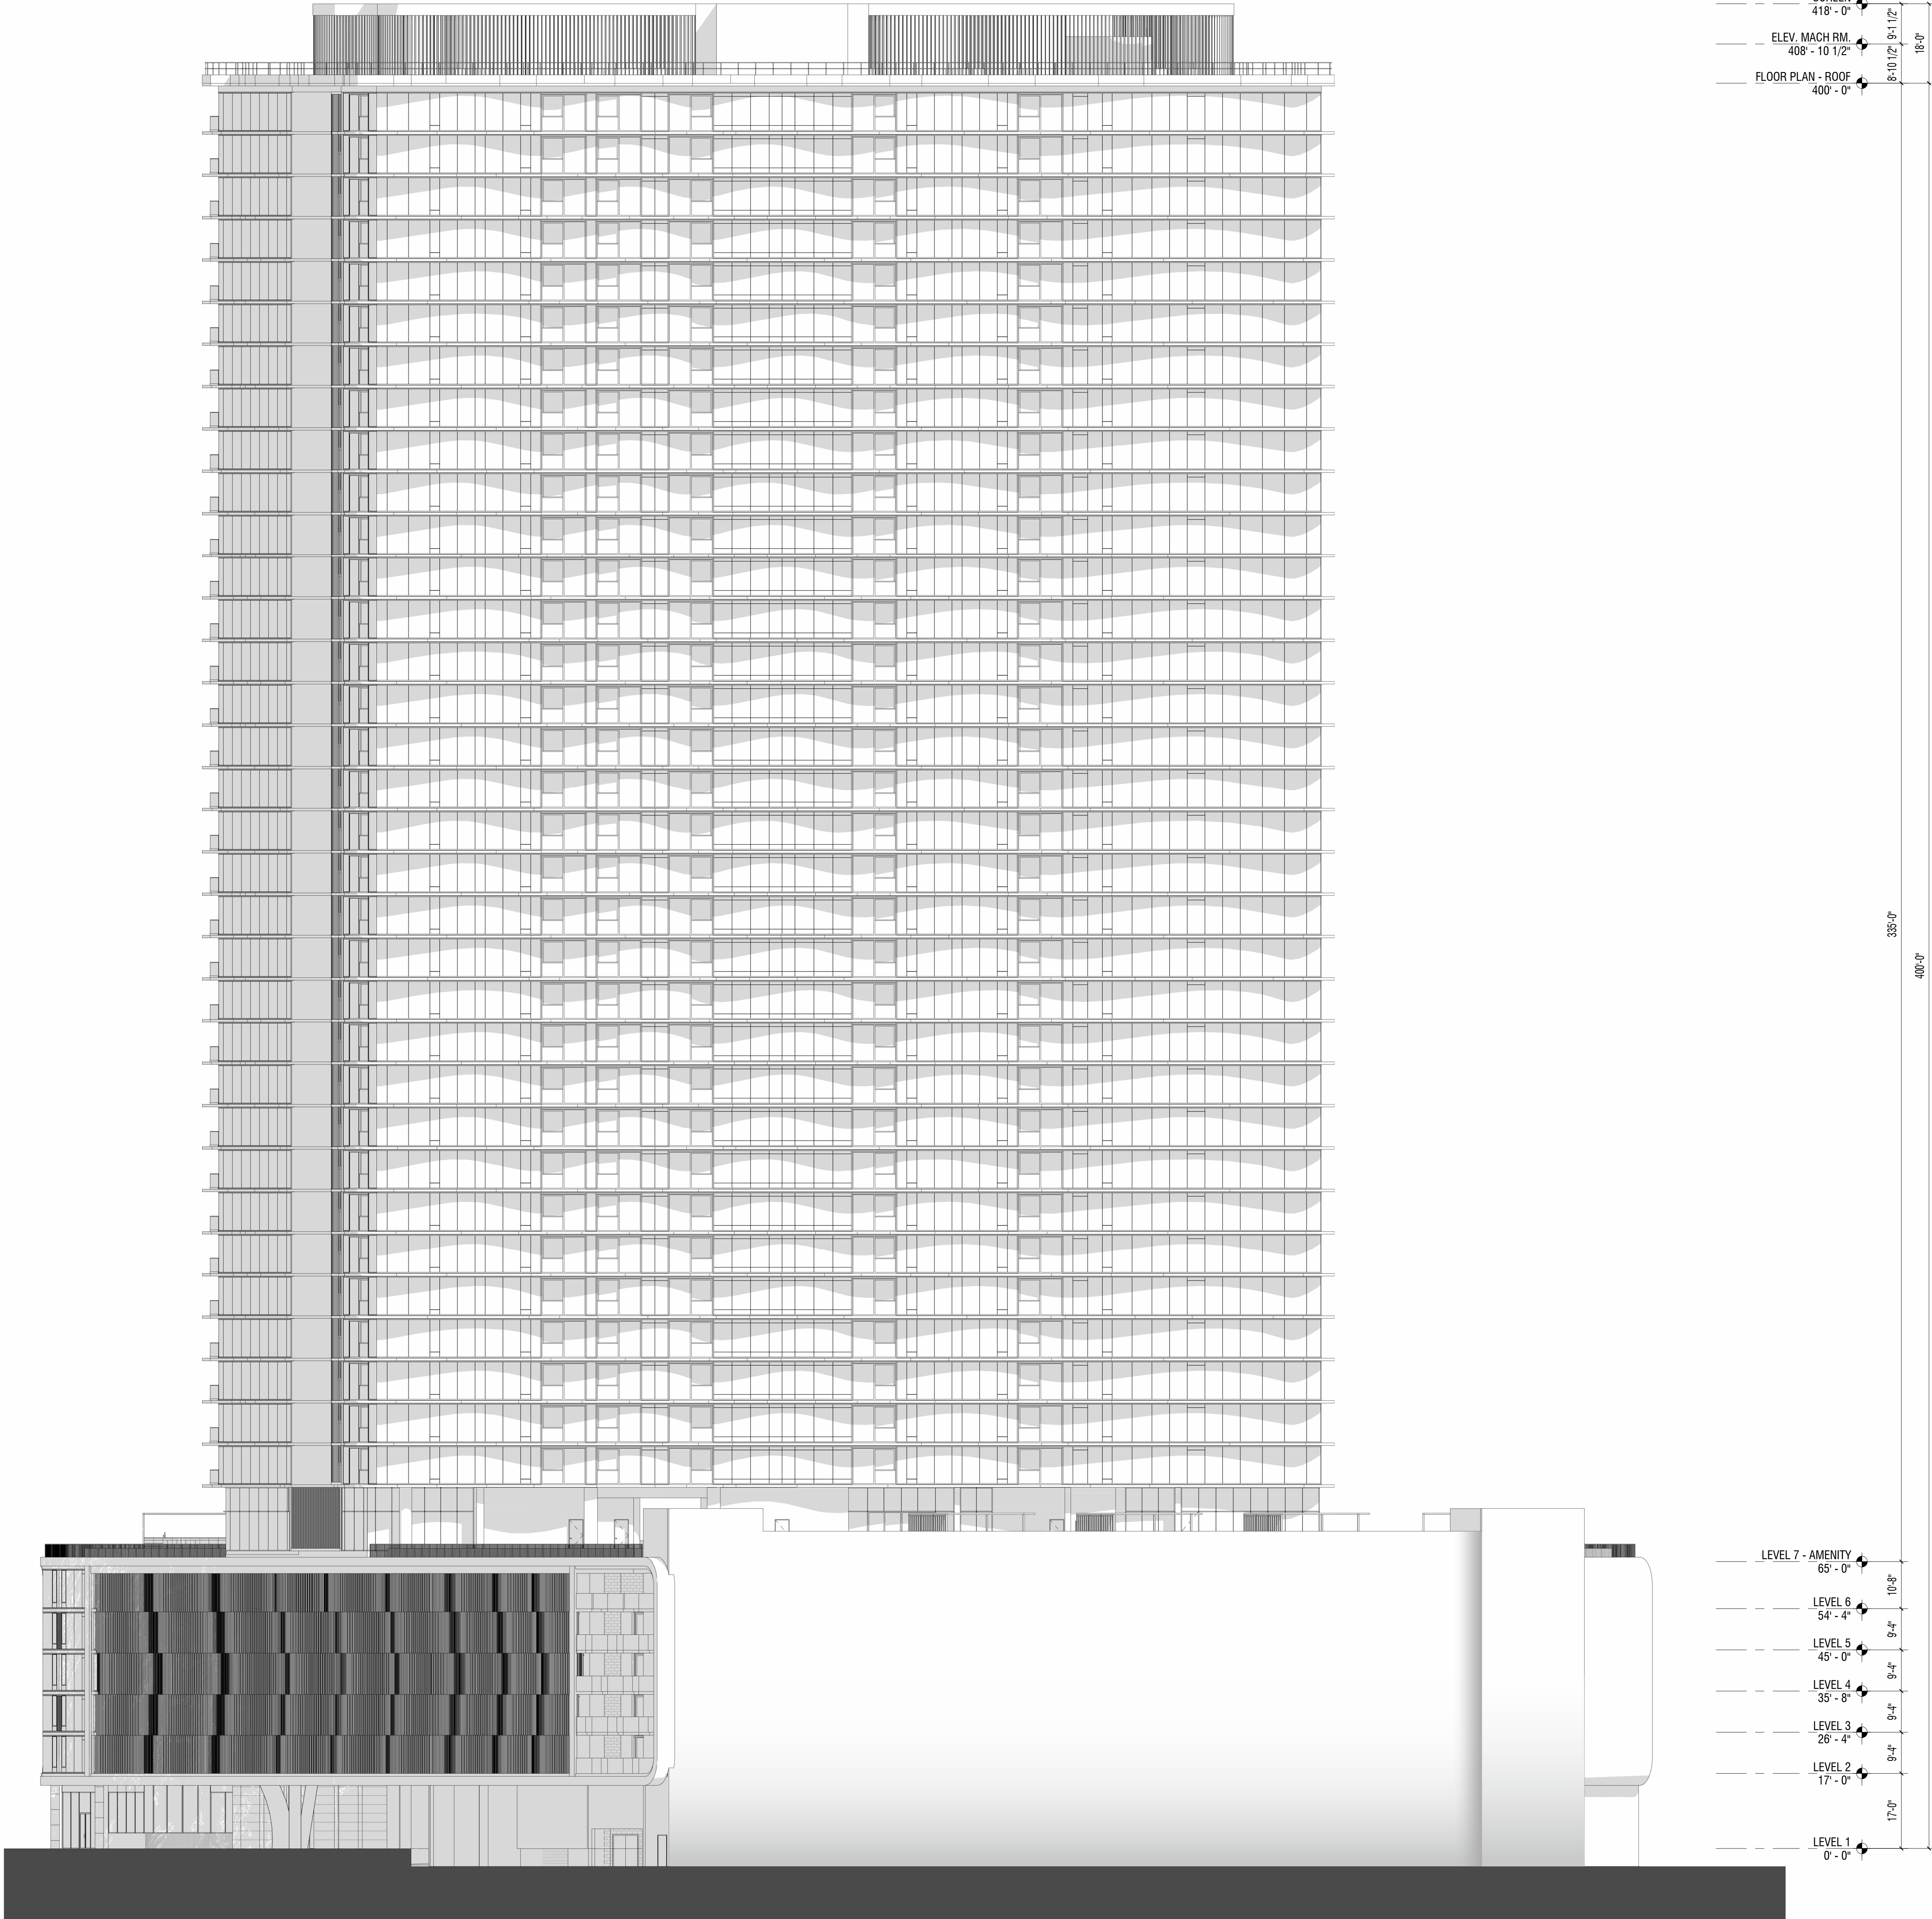


NOTE:
ALL AREAS AND DIMENSIONS ARE APPROXIMATE AND SUBJECT TO VARIANCES

DISCLAIMER:
The condominium map is intended only to show the layout, location, boundaries, unit numbers and dimensions of the units and the approximate elevations and parking plans of the Project, as required by HRS, Section 514B-33, and is not intended or shall not be deemed to contain any representation or warranty whatsoever. The elevations and floor plans shown are a fair representation of the plans of the buildings filed or to be filed with the City and County of Honolulu. Any other matters or items depict or shown herein are intended solely to assist a prospective buyer in visualizing the condominium units and the finished unit may or may not be accurately depicted herein.

THE LAUNIU WARD VILLAGE
928 ALA MOANA BOULEVARD, HONOLULU, HI 96814


Architect: **ARQUITECTONICA**
818 West 7th Street, Suite 800
Los Angeles, CA 90017
TEL: 213.895.7800
FAX: 213.895.7808

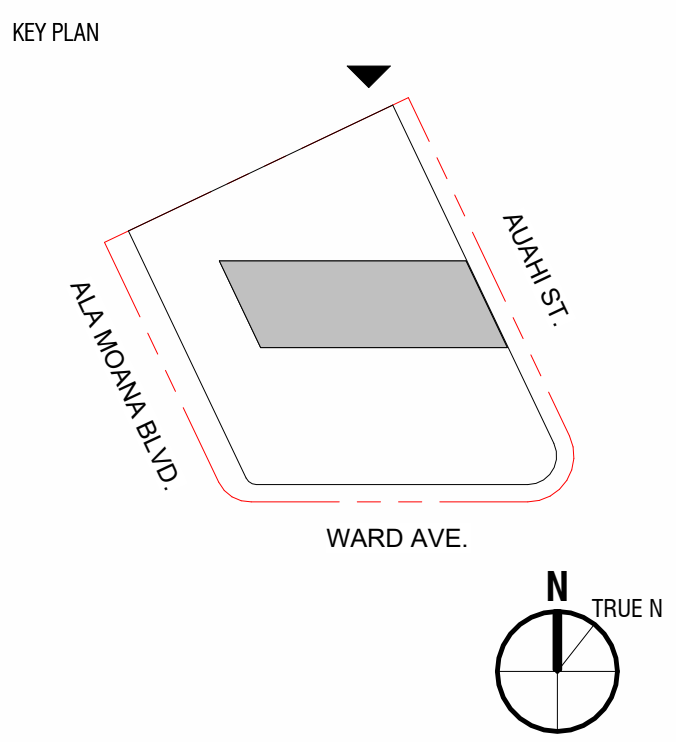

Sheet Title:
NORTH ELEVATION
Scale: 1/16" = 1'-0"

CPR-301

10/3/2023 12:12:02 PM

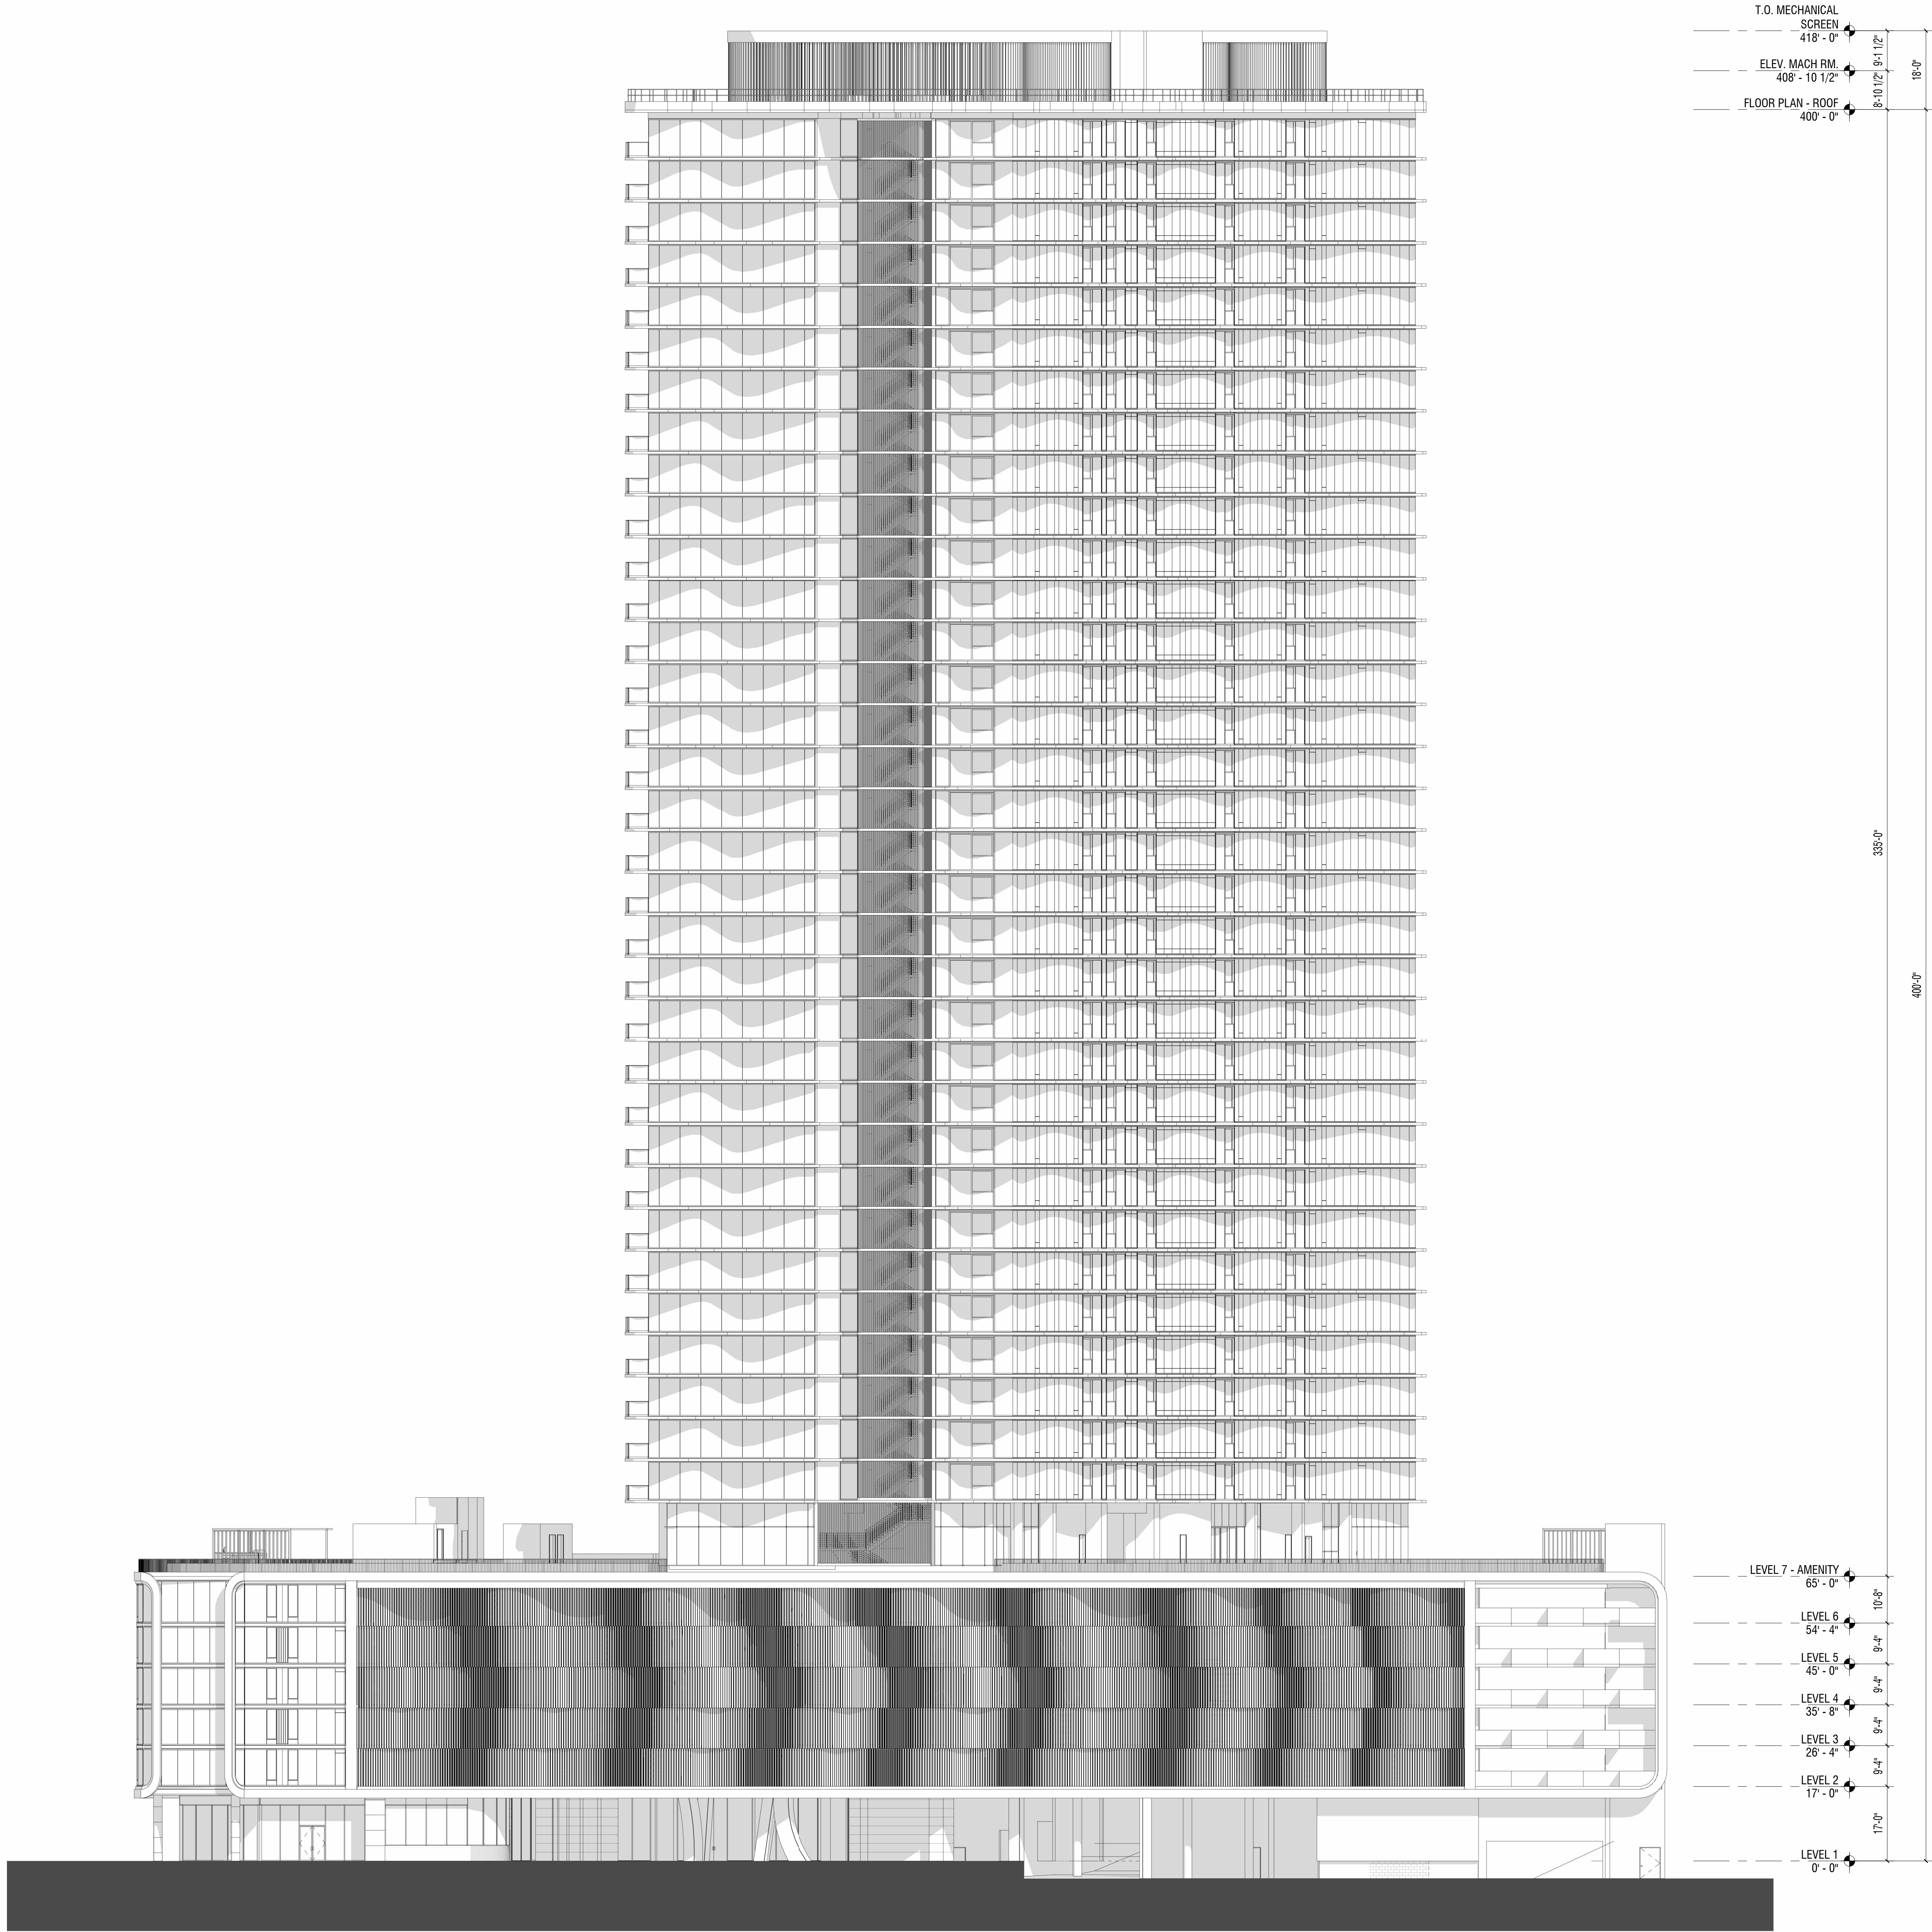


NOTE:
ALL AREAS AND DIMENSIONS ARE APPROXIMATE AND SUBJECT TO VARIANCES

DISCLAIMER:
The condominium map is intended only to show the layout, location, boundaries, unit numbers and dimensions of the units and the approximate elevations and parking plans of the Project, as required by HRS, Section 514B-33, and is not intended or shall not be deemed to contain any representation or warranty whatsoever. The elevations and floor plans shown are a fair representation of the plans of the buildings filed or to be filed with the City and County of Honolulu. Any other matters or items depict or shown herein are intended solely to assist a prospective buyer in visualizing the condominium units and the finished unit may or may not be accurately depicted herein.

THE LAUNIU WARD VILLAGE

928 ALA MOANA BOULEVARD, HONOLULU, HI 96814

Architect: **ARQUITECTONICA**
618 West 7th Street, Suite 800
Los Angeles, CA 90017
TEL: 213.895.7300
FAX: 213.895.7308

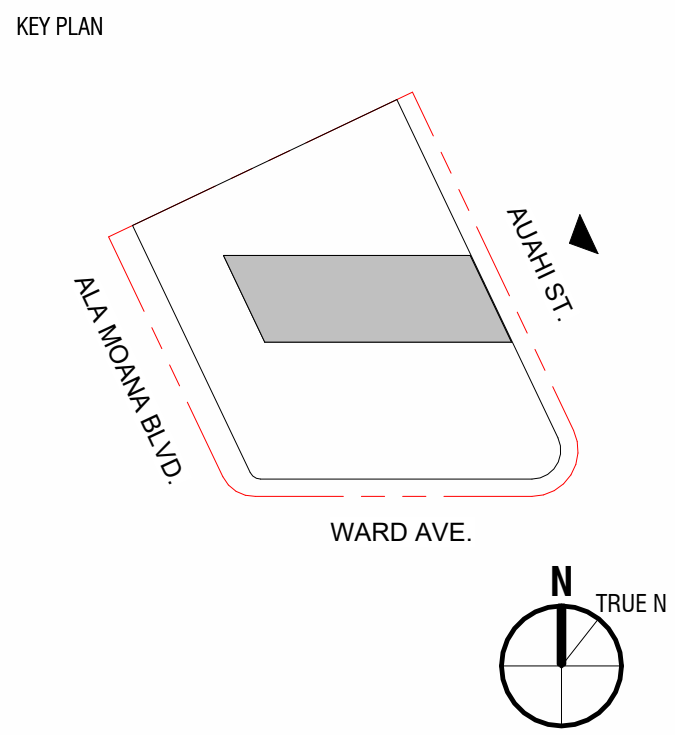


Sheet Title:
EAST ELEVATION
Scale: 1/16" = 1'-0"

CPR-302

ARQUITECTONICA © 2023

10/3/2023 12:15:46 PM

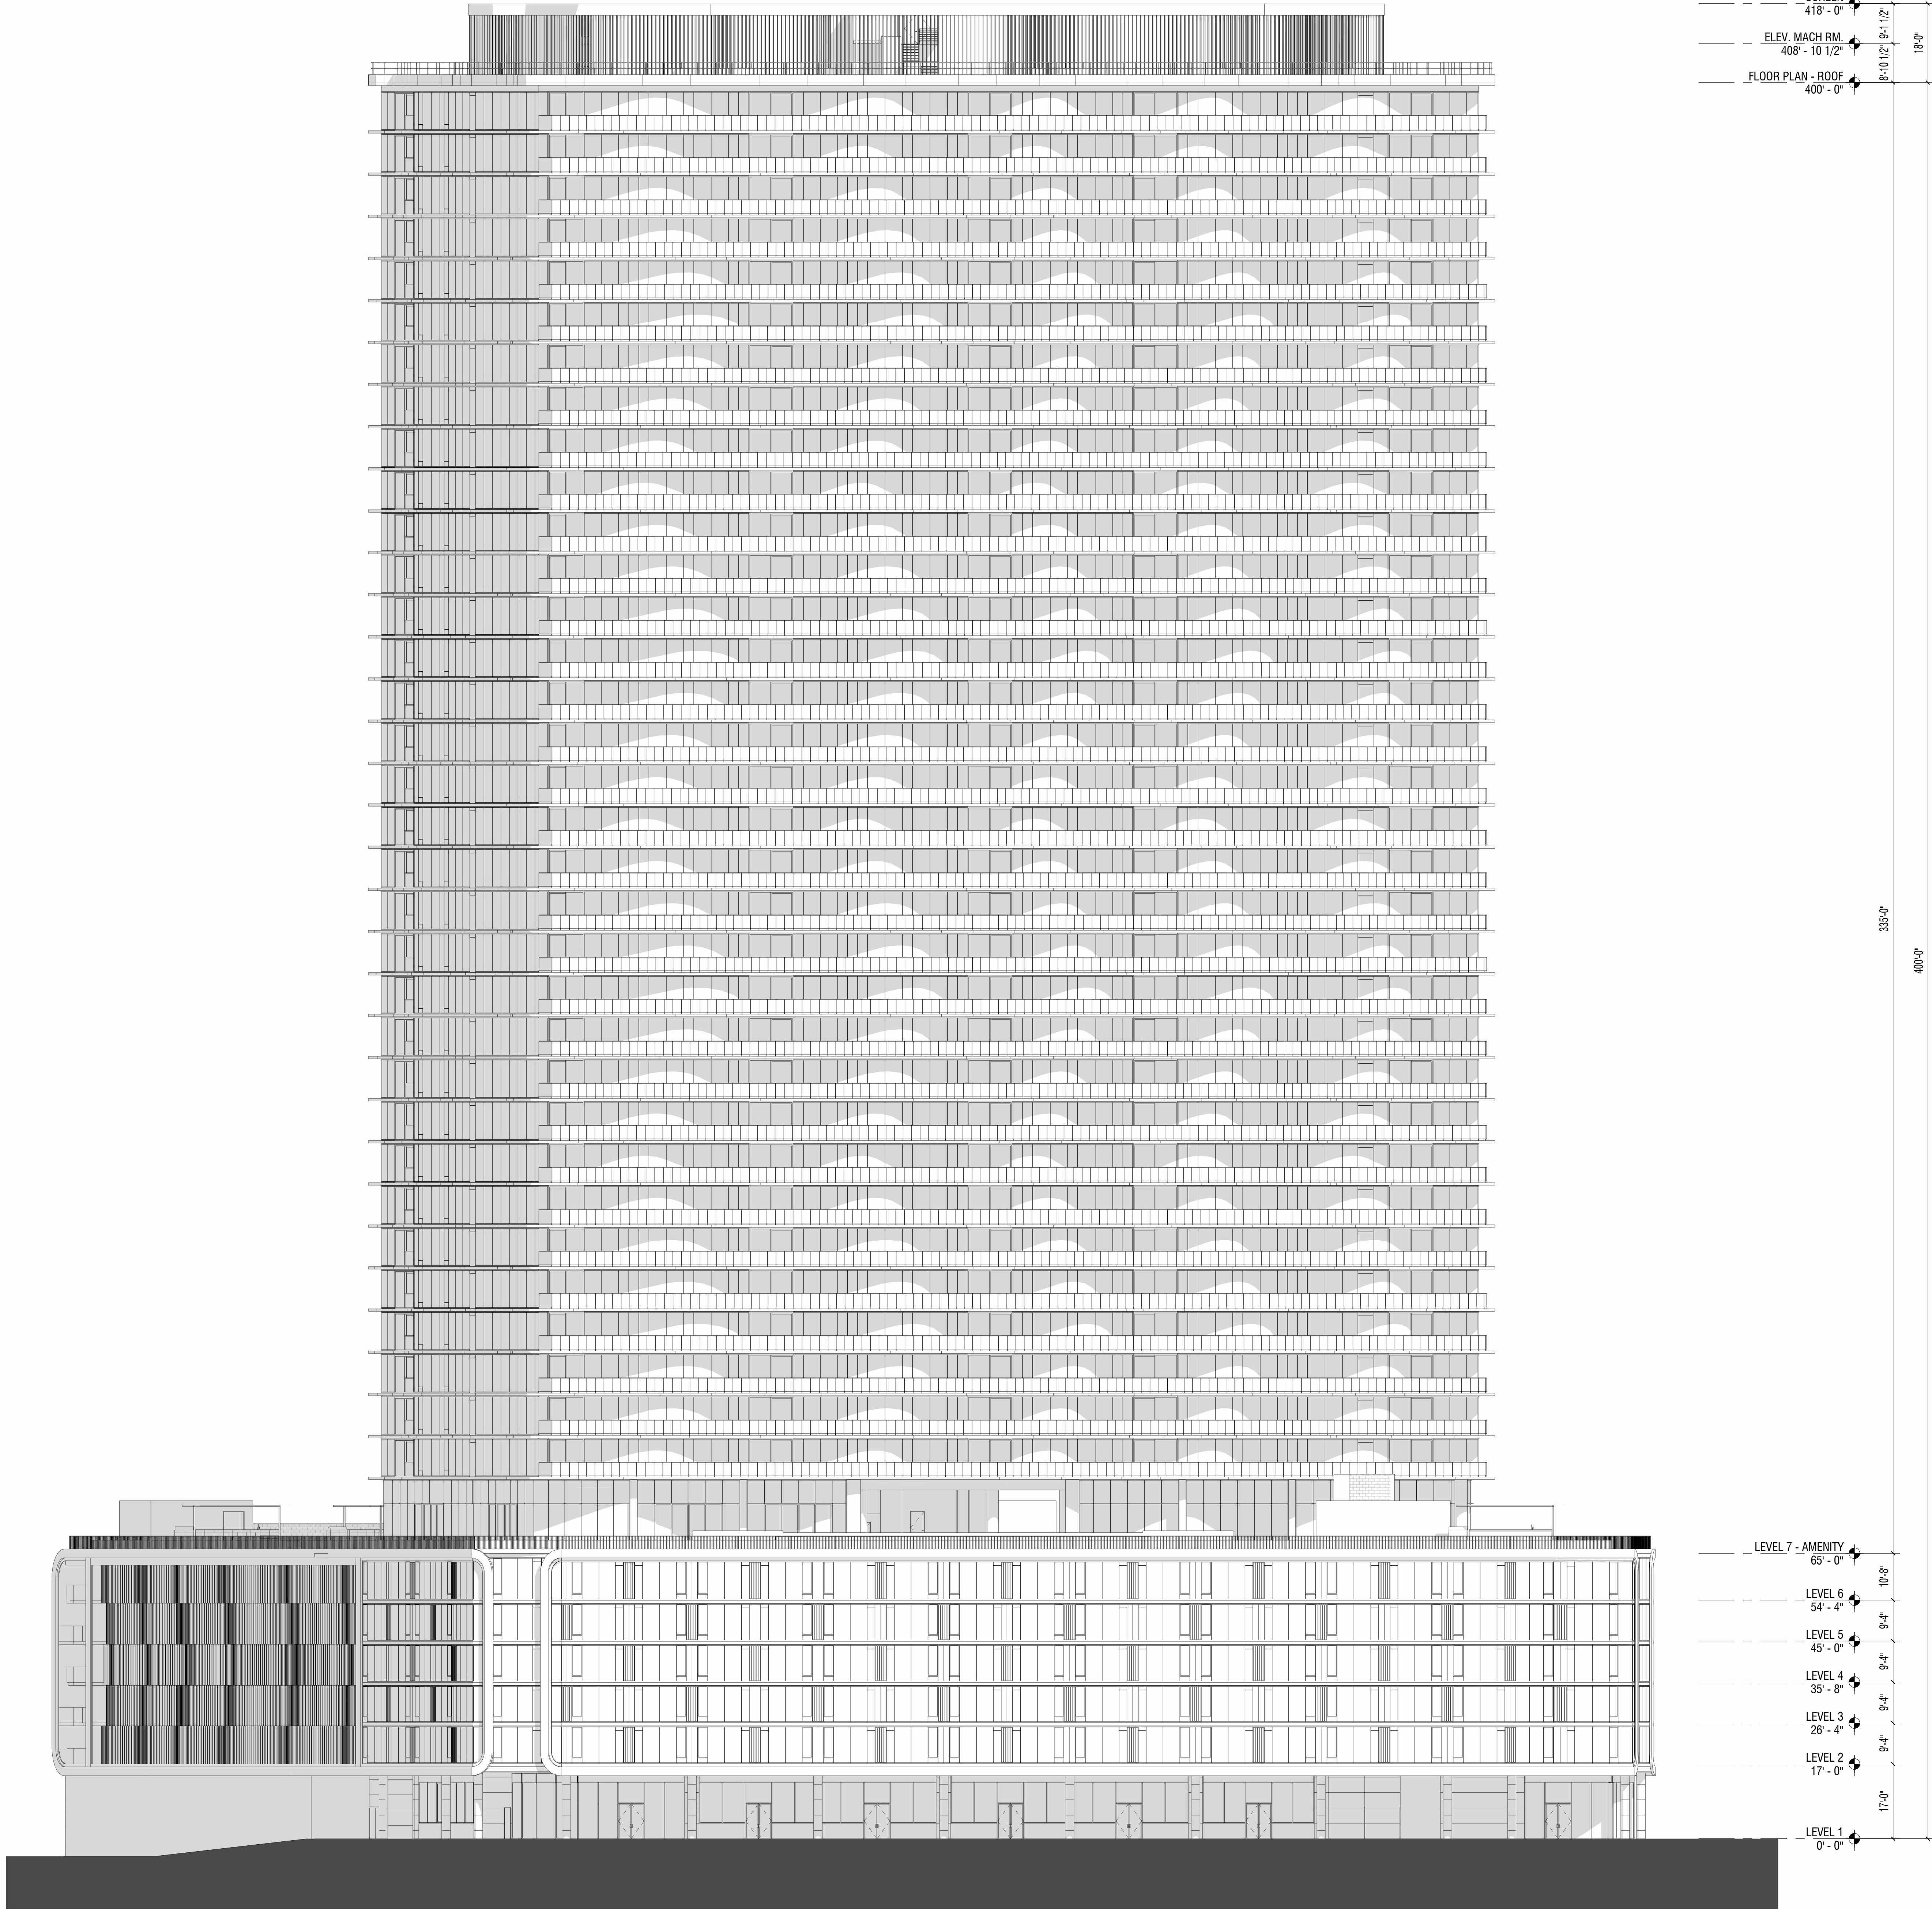


NOTE:
ALL AREAS AND DIMENSIONS ARE APPROXIMATE AND SUBJECT TO VARIANCES

DISCLAIMER:
The condominium map is intended only to show the layout, location, boundaries, unit numbers and dimensions of the units and the approximate elevations and parking plans of the Project, as required by HRS, Section 514B-33, and is not intended or shall not be deemed to contain any representation or warranty whatsoever. The elevations and floor plans shown are a fair representation of the plans of the buildings filed or to be filed with the City and County of Honolulu. Any other matters or items depict or shown herein are intended solely to assist a prospective buyer in visualizing the condominium units and the finished unit may or may not be accurately depicted herein.

THE LAUNIU WARD VILLAGE

928 ALA MOANA BOULEVARD, HONOLULU, HI 96814

Architect: **ARQUITECTONICA**
518 West 7th Street, Suite 800
Los Angeles, CA 90017
TEL: 213.895.7300
FAX: 213.895.7308

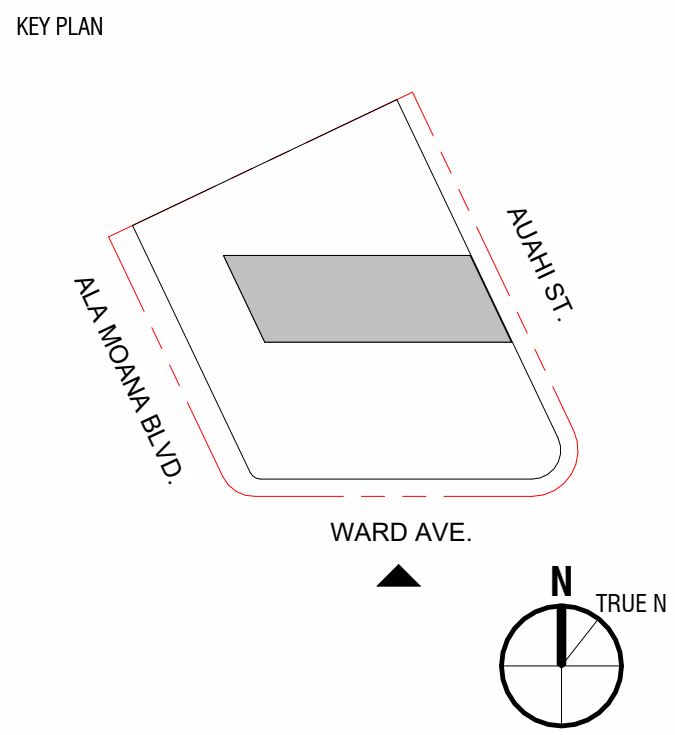


Sheet Title:
SOUTH ELEVATION
Scale: 1/16" = 1'-0"

CPR-303

ARQUITECTONICA © 2023

10/3/2023 12:16:05 PM

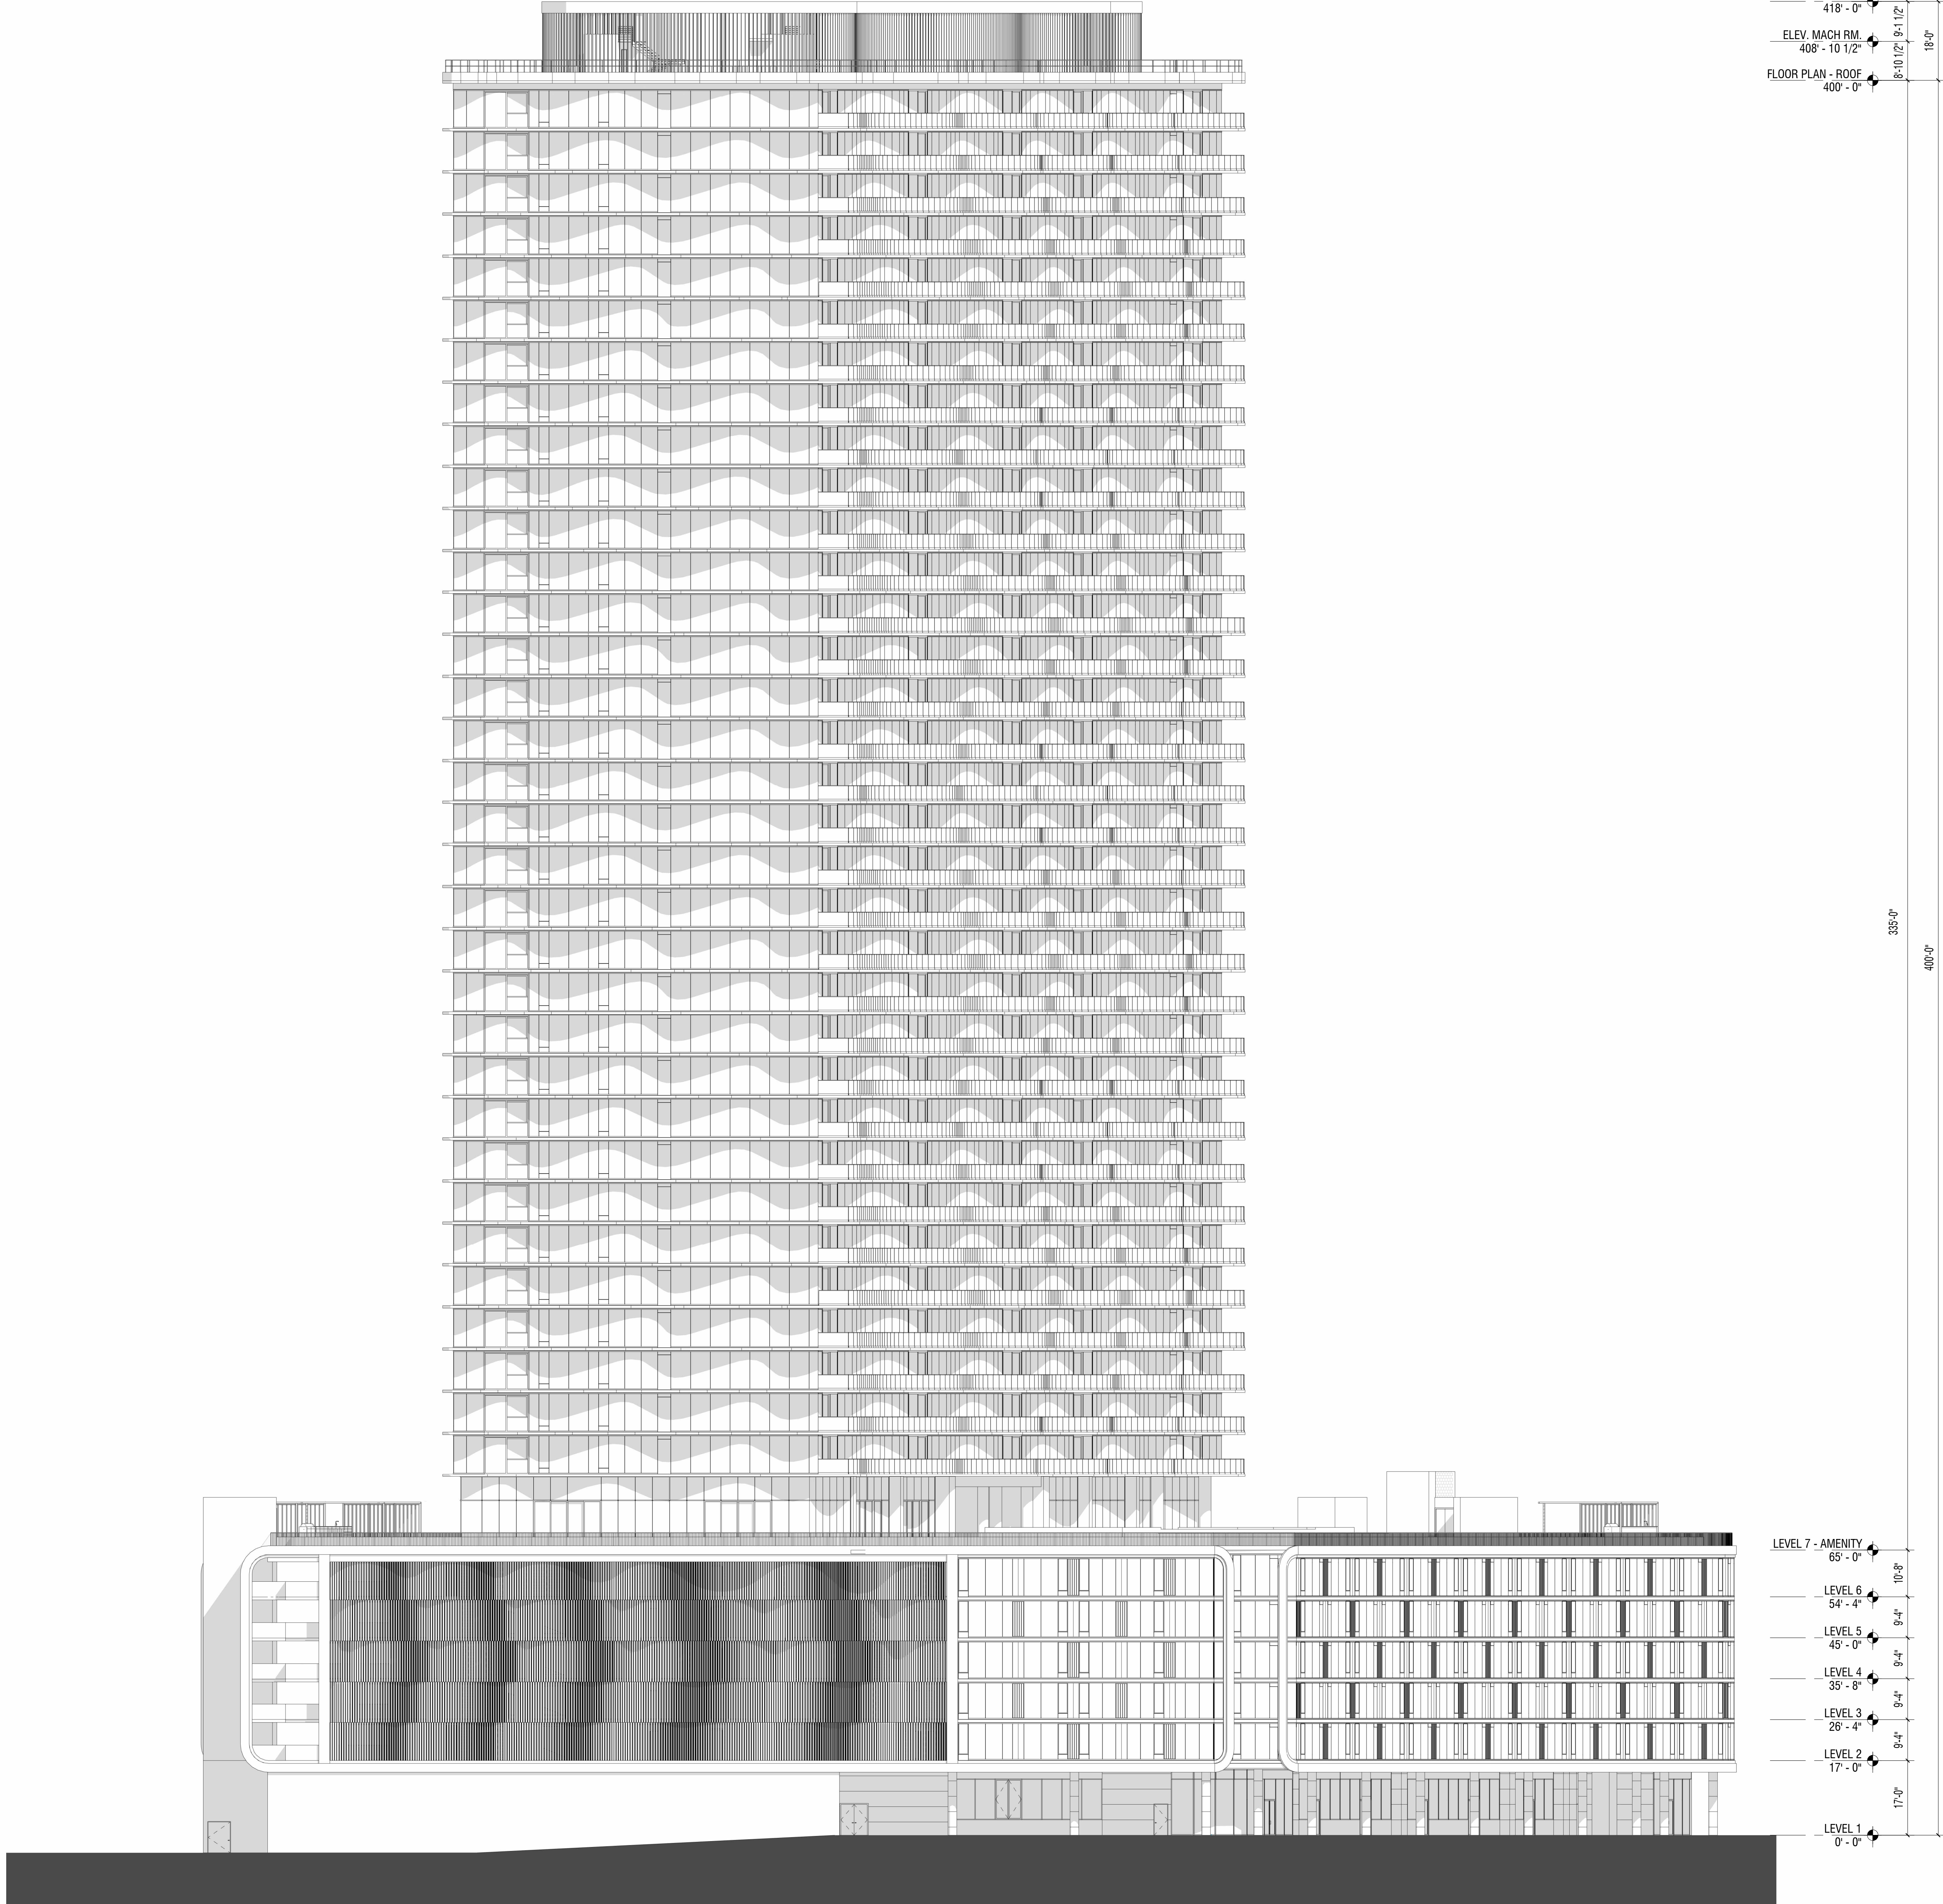

NOTE:
ALL AREAS AND DIMENSIONS ARE APPROXIMATE AND SUBJECT TO VARIANCES


DISCLAIMER:
The condominium map is intended only to show the layout, location, boundaries, unit numbers and dimensions of the units and the approximate elevations and parking plans of the Project, as required by HRS, Section 514B-33, and is not intended or shall not be deemed to contain any representation or warranty whatsoever. The elevations and floor plans shown are a fair representation of the plans of the buildings filed or to be filed with the City and County of Honolulu. Any other matters or items depict or shown herein are intended solely to assist a prospective buyer in visualizing the condominium units and the finished unit may or may not be accurately depicted herein.

THE LAUNIU WARD VILLAGE
928 ALA MOANA BOULEVARD, HONOLULU, HI 96814

Architect: **ARQUITECTONICA**
518 West 7th Street, Suite 800
Los Angeles, CA 90017
TEL. 213.895.7300
FAX. 213.895.7308


LEGEND:

- LCE-R: RESIDENTIAL LIMITED COMMON ELEMENT
- LCE-C: COMMERCIAL LIMITED COMMON ELEMENT
- GE: GENERAL COMMON ELEMENT
- UNIT LIMITED COMMON ELEMENT
- RESIDENTIAL/ COMMERCIAL UNITS (NO HATCH)

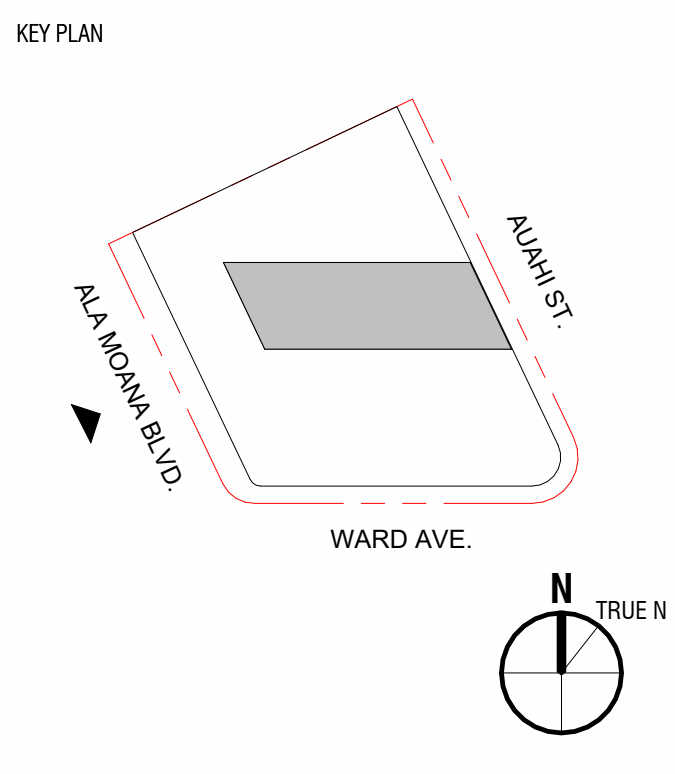

Sheet Title:
WEST ELEVATION
Scale: 1/16" = 1'-0"

CPR-304

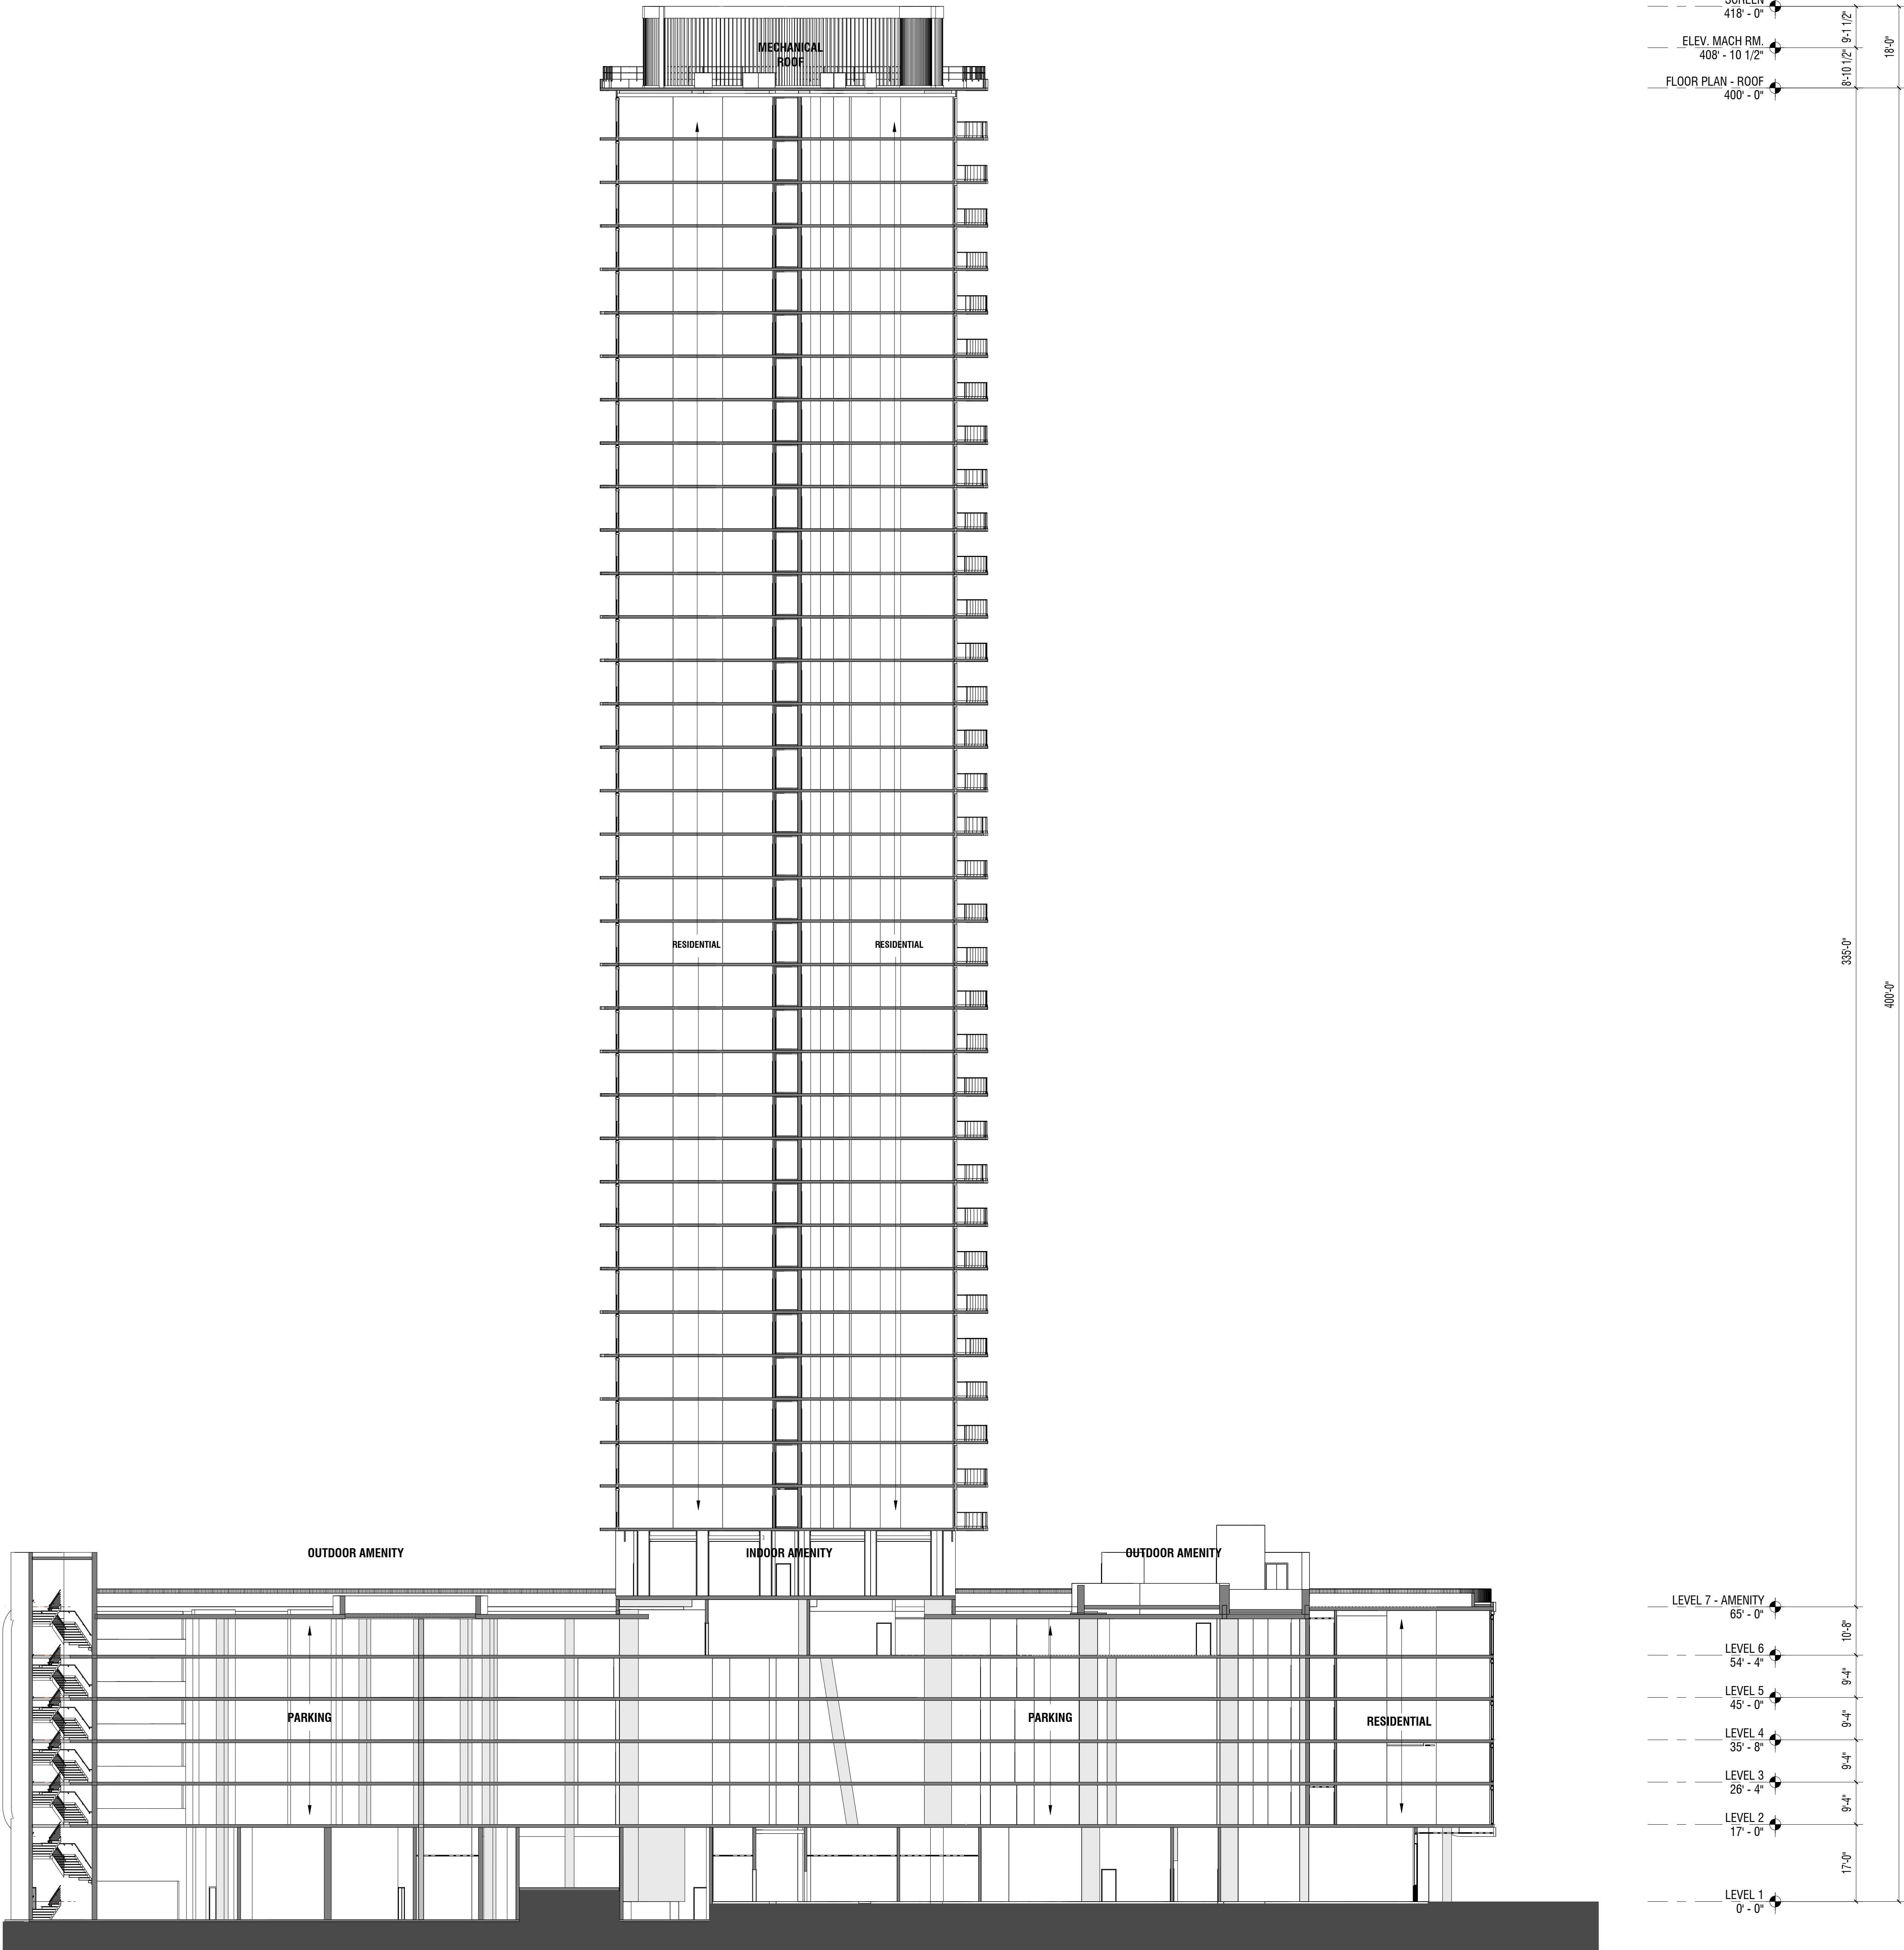

NOTE:
ALL AREAS AND DIMENSIONS ARE APPROXIMATE AND SUBJECT TO VARIANCES

DISCLAIMER:
The condominium map is intended only to show the layout, location, boundaries, unit numbers and dimensions of the units and the approximate elevations and parking plans of the Project, as required by HRS, Section 514B-33, and is not intended or shall not be deemed to contain any representation or warranty whatsoever. The elevations and floor plans shown are a fair representation of the plans of the buildings filed or to be filed with the City and County of Honolulu. Any other matters or items depict or shown herein are intended solely to assist a prospective buyer in visualizing the condominium units and the finished unit may or may not be accurately depicted herein.